



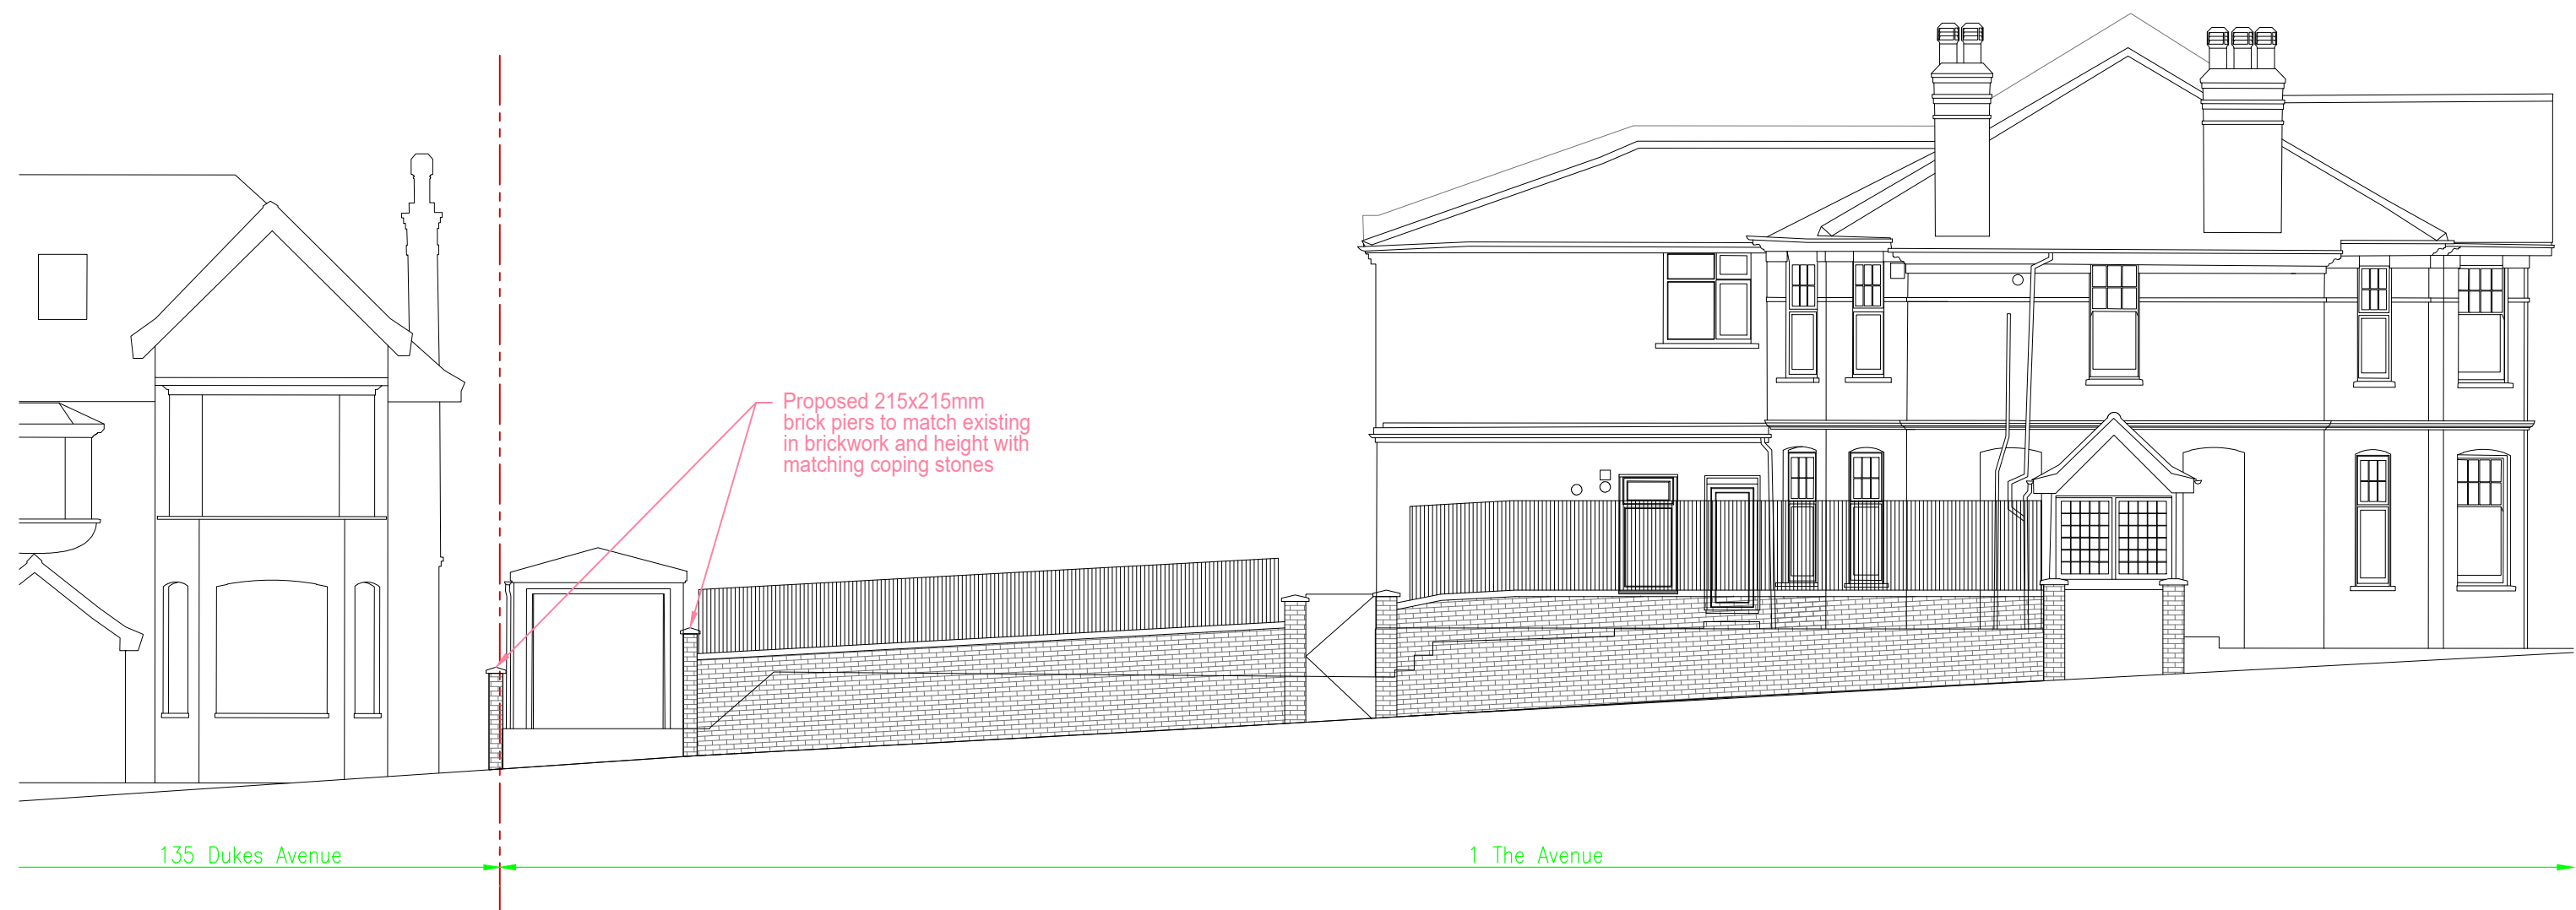

1 Proposed Side Elevation
Scale 1:100


0 1 2 3 4 5m
1:100

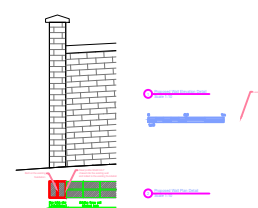

Notes:

1. THE COPYRIGHT OF THIS DRAWING IS VESTED IN GAMUT BUILDING

A	First Issue	MP	09/02/23
REV:	DESCRIPTION:	BY:	DATE:
STATUS:		Planning Issue	

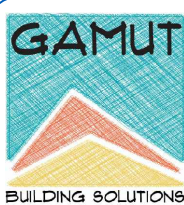

GAMUT BUILDING SOLUTIONS
21 Ford Close
London, E3 5LZ
T: 0208 0013 515 M: 074 032 44 240
info@GamutBS.co.uk
www.GamutBS.co.uk

CLIENT: Siobhan McMillan

SITE: 1A The Avenue
LONDON, N10 2QE

TITLE: Proposed
Side Elevation

SCALE AT A2: 1:100	DATE: Feb 2023	DRAWN: MP	CHECKED: -
PROJECT NO: 00523	DRAWING NO: PL220	REVISION: A	