

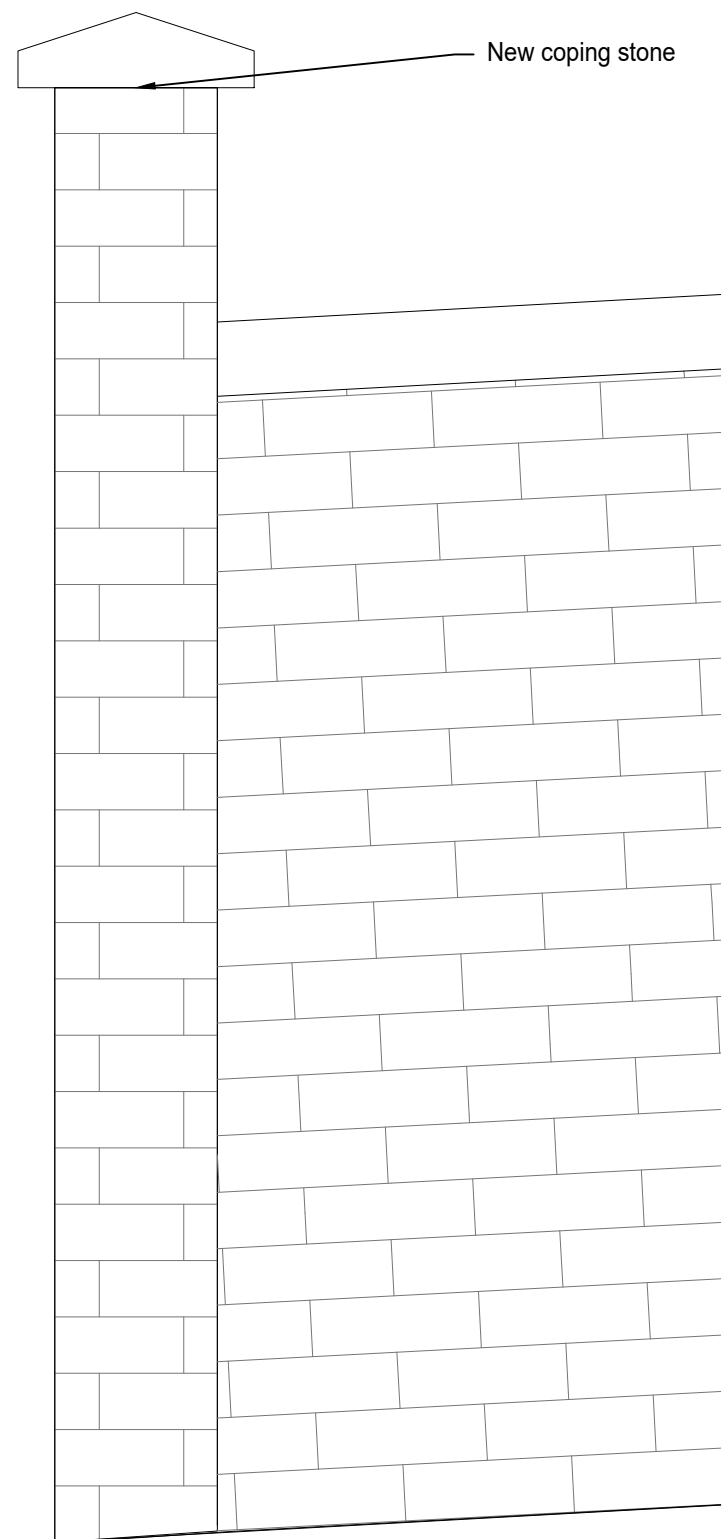


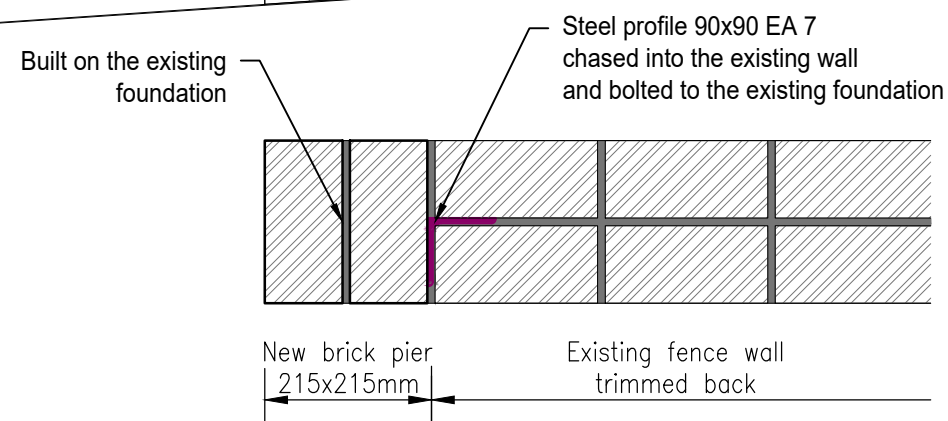

New coping stone

1 Proposed Wall Elevation Detail
Scale 1:10

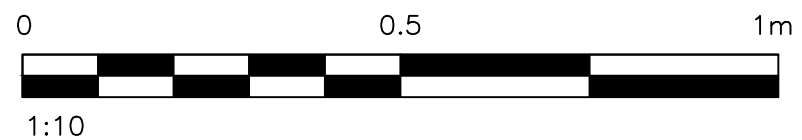

2 Proposed Wall Plan Detail
Scale 1:10

Notes:

1. THE COPYRIGHT OF THIS DRAWING IS VESTED IN GAMUT BUILDING

A	First Issue	MP	09/02/23
REV:	DESCRIPTION:	BY:	DATE:
STATUS: Planning Issue			



GAMUT Gamut Building Solutions
The Lightbox, Unit 1.57
111 Power Road, London, W4 5PY
T:0208 994 0768 M:074 032 44 240
info@GamutBS.co.uk
www.GamutBS.co.uk

CLIENT: Siobhan McMillan

SITE: 1A The Avenue
LONDON, N10 2QE

TITLE: Proposed Fence
Wall Detail

SCALE AT A3: 1:10	DATE: Feb 2023	DRAWN: MP	CHECKED: -
PROJECT NO: 00523	DRAWING NO: PL300	REVISION: A	