


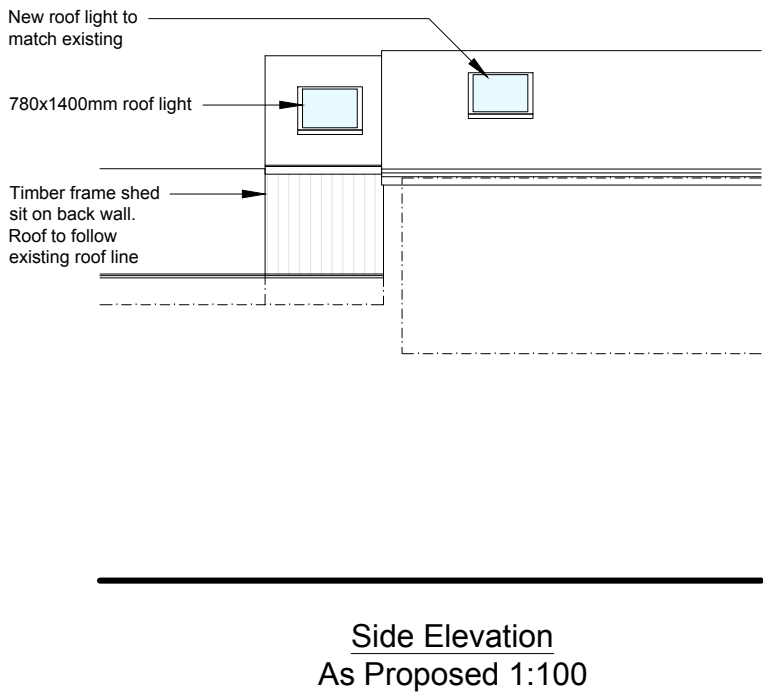
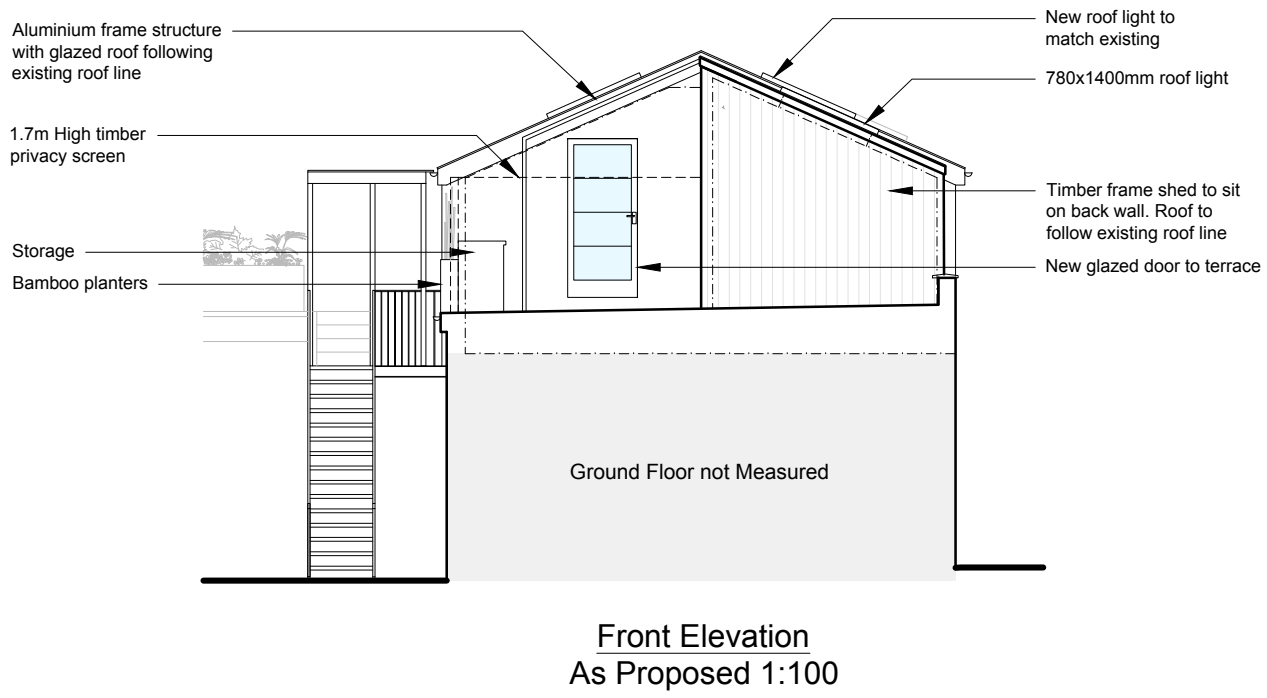
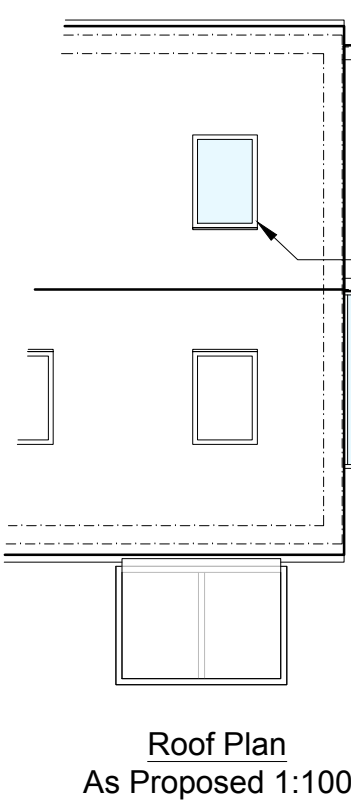
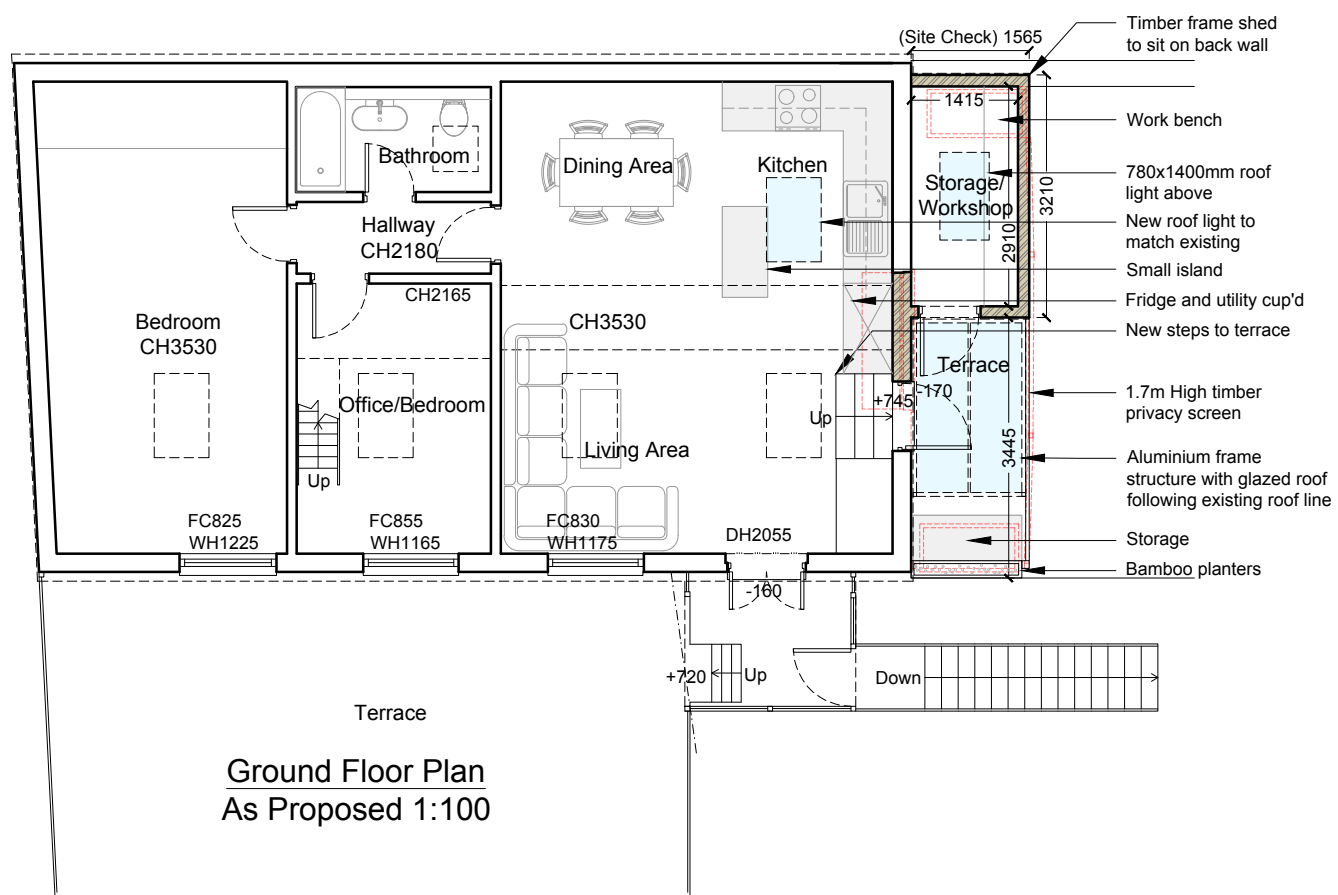
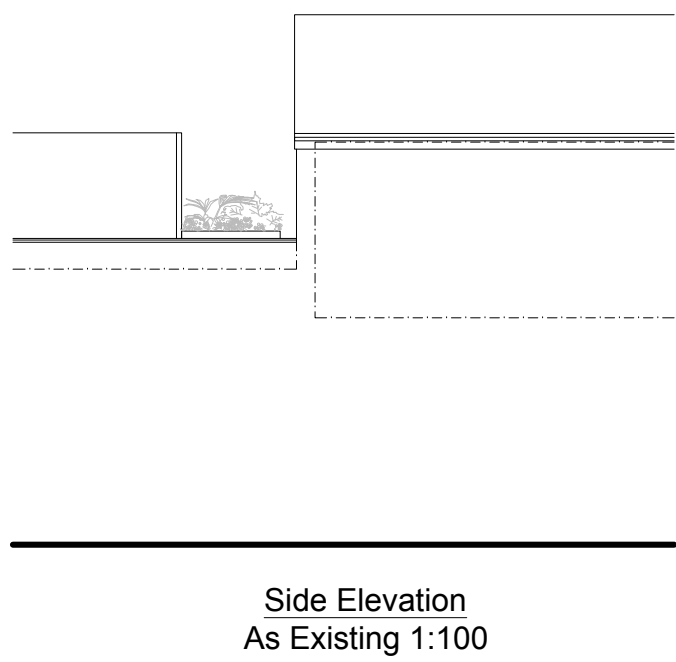
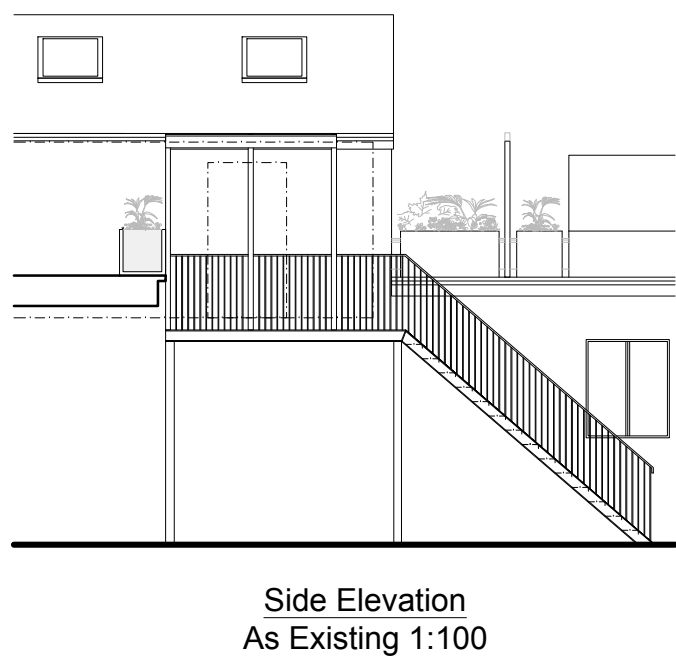


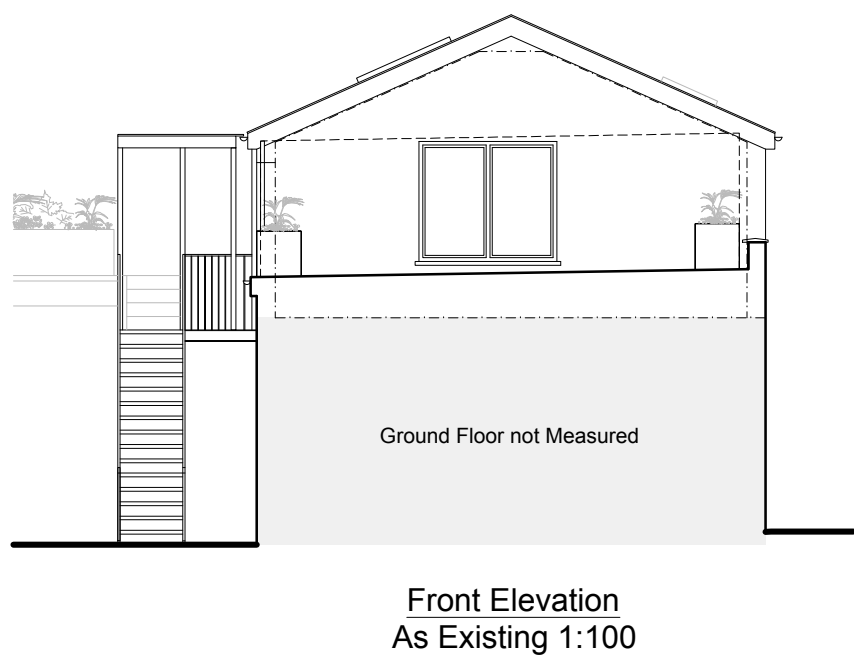


Location Plan  
Scale 1:1250  
0 10 20 30 40 50 60 70 80 90 100m

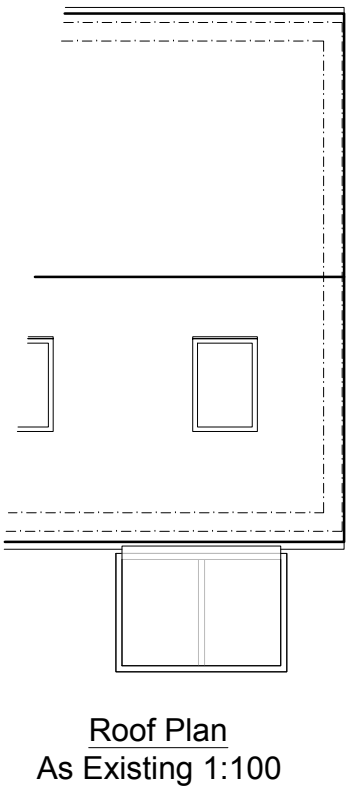

Existing Block Plan  
Scale 1:500  
0 10 20 30 40m

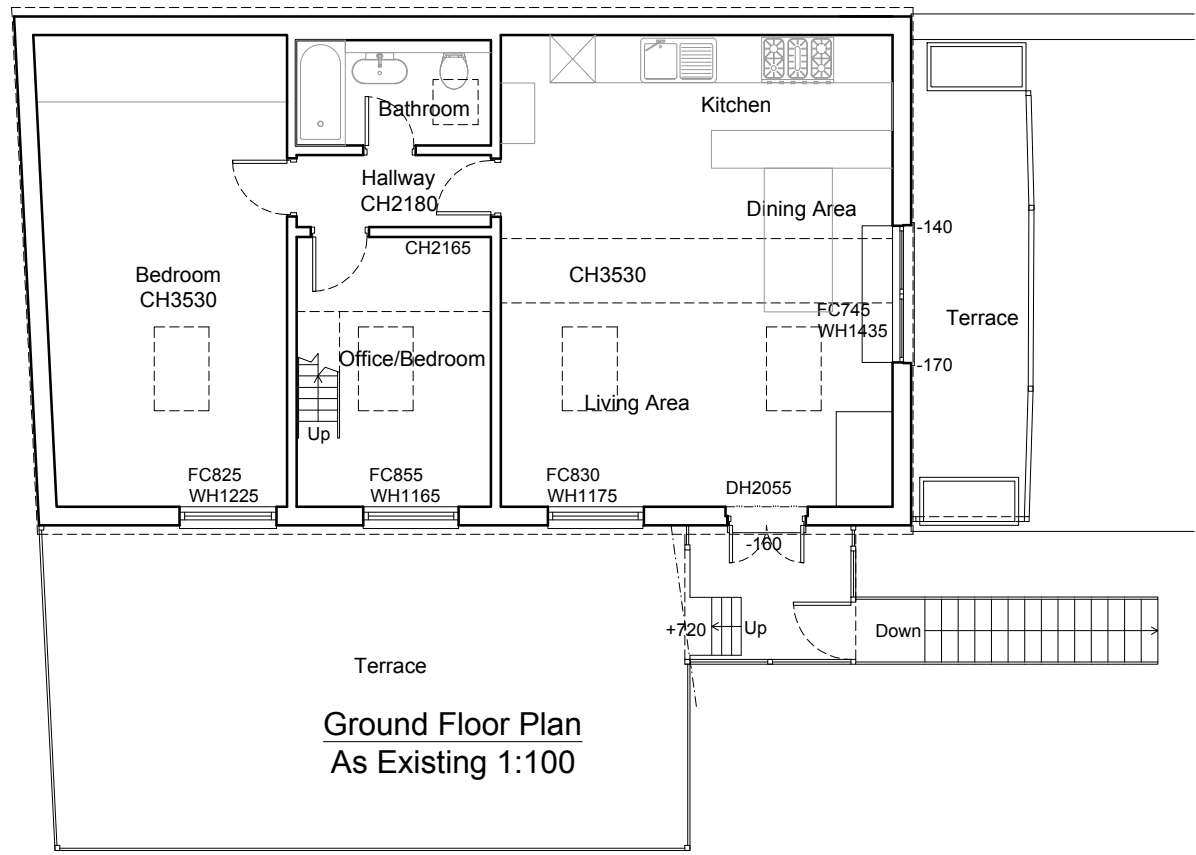

Proposed Block Plan  
Scale 1:500  
0 10 20 30 40m

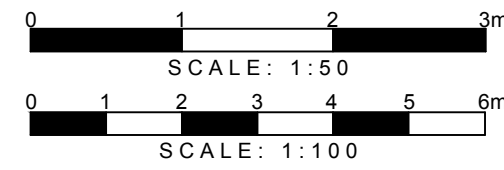

DETAILED PLANNING  
1st FLOOR, 311 CHASE ROAD  
SOUTHGATE  
LONDON N14 6JS  
T 0208 1500 494  
E INFO@DETAILED-PLANNING.CO.UK  
WWW.DETAILED-PLANNING.CO.UK

|                                                           |            |          |          |
|-----------------------------------------------------------|------------|----------|----------|
| SITE                                                      |            |          |          |
| Unit 1, 12 Victoria Terrace, London, N4 4DA               |            |          |          |
| DRAWING TITLE                                             |            |          |          |
| Location Plan, Block Plan, Existing and Proposed Drawings |            |          |          |
| DRAWINGS STATUS                                           |            |          |          |
| Planning                                                  |            |          |          |
| SCALE                                                     | DATE       | DRAWN    | CHECKED  |
| As Noted @ A1                                             | Sep-2022   | R.S.P.C. | F.R.     |
| DRAWING NO.                                               | 2187EP_FUL | SH1      | REVISION |
|                                                           |            |          | 0        |