

COCKEREL CLOCK

PROJECT BRIEF

F3 were asked to review the original Cockerel Clock as a reflection of the Club’s rich history and create a feature out of this on the High Road, to become a new landmark within the Tottenham Stadium campus.

A number of possible locations were identified and proposed, however following feedback from various consultation meetings with the Client and local authority, it was thought best not to mount this on an existing building so as not to confuse the public about the history of the Clock.

The proposed location, situated on the corner of the High Road and Park Lane, would see the Clock mounted to a lamp post which would be a reflection of another historic moment which lead to the founding of The Club in 1882. A plaque is proposed underneath the Cockerel Clock, with a brief informative description of this iconic landmark.



The Red House and Cockerel Clock, 1978

SECTION 2

PROJECT HISTORY

DESIGN AND ACCESS STATEMENT



PROJECT HISTORY

DESIGN DEVELOPMENT

We have considered a series of design solutions with the Clock fixed to the existing buildings but it was felt that, following input from the Conservation Officer, they were not appropriate.


The first two options were deemed not viable due to visibility issues from the High Road as it would not have been visible when looking up and down the main thoroughfare.

Fixing the Clock to Grade II Listed Warmington House was also discounted as an option due to the heritage significance of the building.

Fixing the Clock to the Tottenham Experience was also discounted, as the Cockerel Clock has a great significance in its own right, and therefore siting it separately, with a high degree of visibility, was considered to be the most appropriate design response.

Please refer to the images adjacent which show the locations which were considered:



 

CONSULTATION

THE LONDON BOROUGH OF HARINGEY - PRE- APPLICATION CONSULTATION

The project has been discussed with officers on two occasions, initially introduced on the 12th April 2022. Design Officer Richard Truscott and Conservation Officer Aikaterini Koukouthaki were in attendance and the feedback was generally positive, with comments from the Conservation Officer thinking it would be best not to fix the Clock to a historic building.

The second pre-application advice meeting was held with LBH on the 3rd November. Senior Planning Officers Robbie McNaugher and John McRory were in attendance, along with Case Officer Samuel Uff, Design Officer Richard Truscott, and Conservation Officer Elisabetta Tonazzi, where again no adverse feedback was received.

SECTION 3

DESIGN RESPONSE

DESIGN AND ACCESS STATEMENT




COCKEREL CLOCK

CONSTRAINTS AND OPPORTUNITIES

The adjacent sketch details the approach taken and considers the following factors in regard to the reinstatement of the Cockerel Clock:

- 1 The location of No. 748 Red House (original location of the Clock)
- 2 The original location of the lamp post under which the Club was founded
- 3 Existing tree line - so as not to interrupt existing lines of sight
- 4 The intersection of the High Road and Park Lane is a prominent corner location

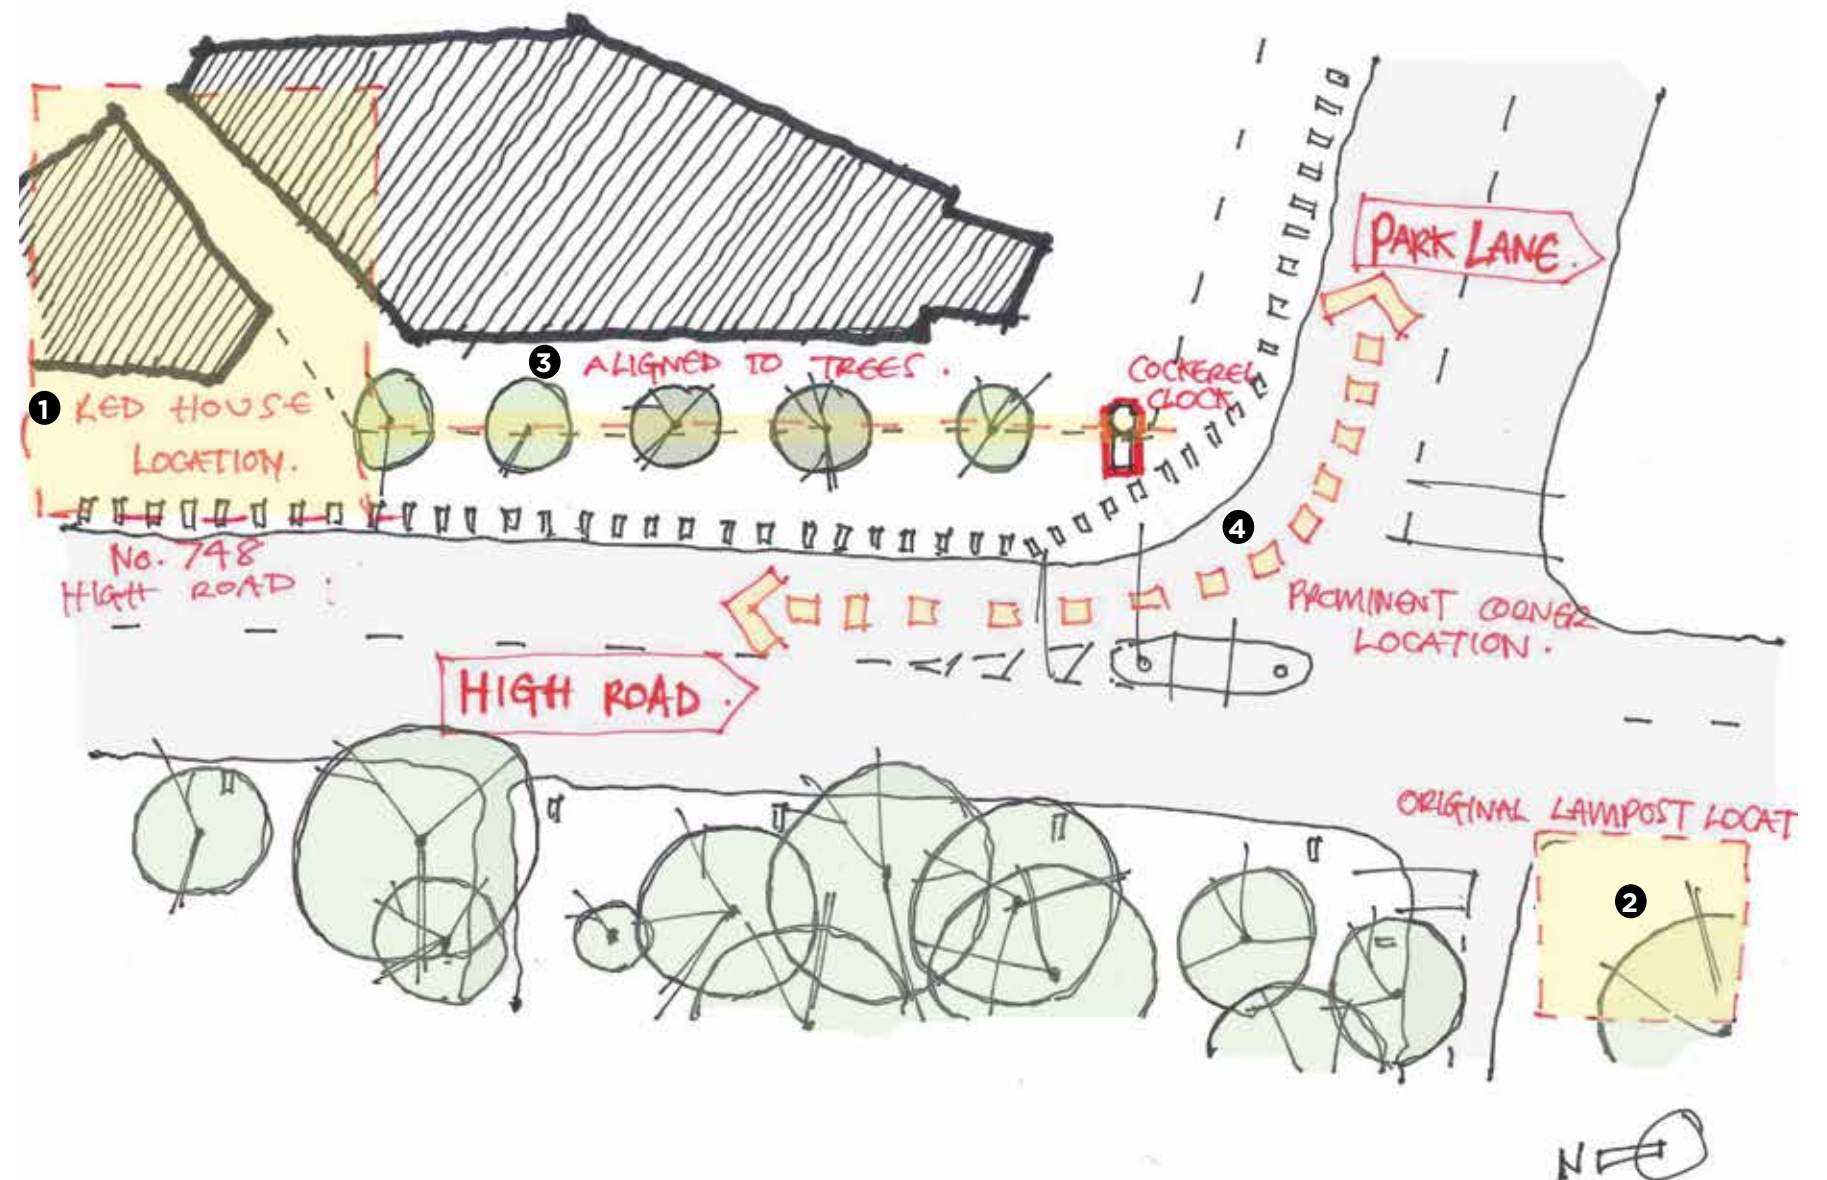

Concept Sketch showing design process and thinking behind placement

COCKEREL CLOCK & LAMP POST


PLAN

Consideration has been given to the proposed location of the Cockerel Clock on the pavement within THFC's demise taking into account the views from the North and the South.


Please refer to the drawing adjacent:

KEY PLAN

- Detail Plan View
- TH Property Boundary
- Application Boundary

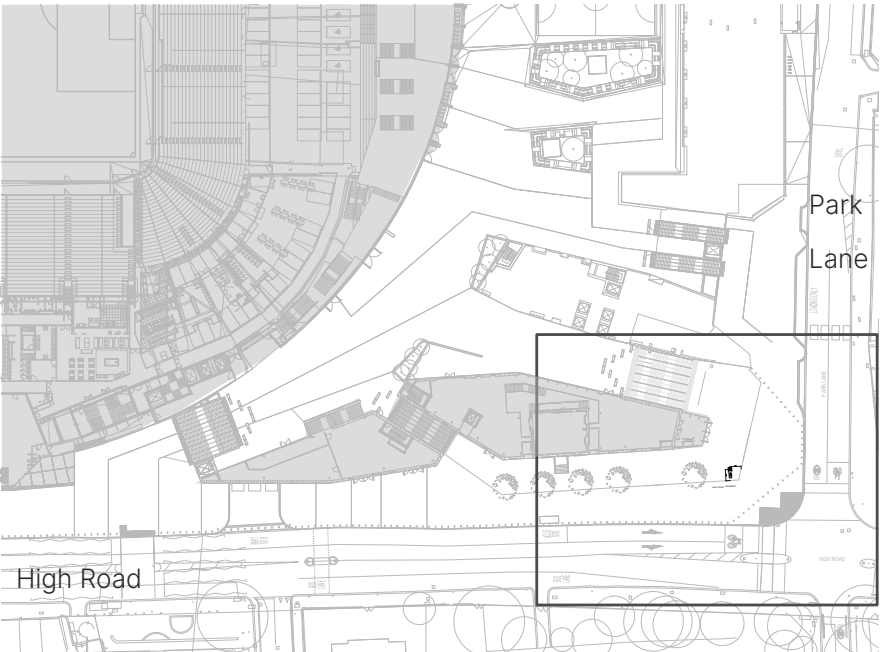

Not to scale

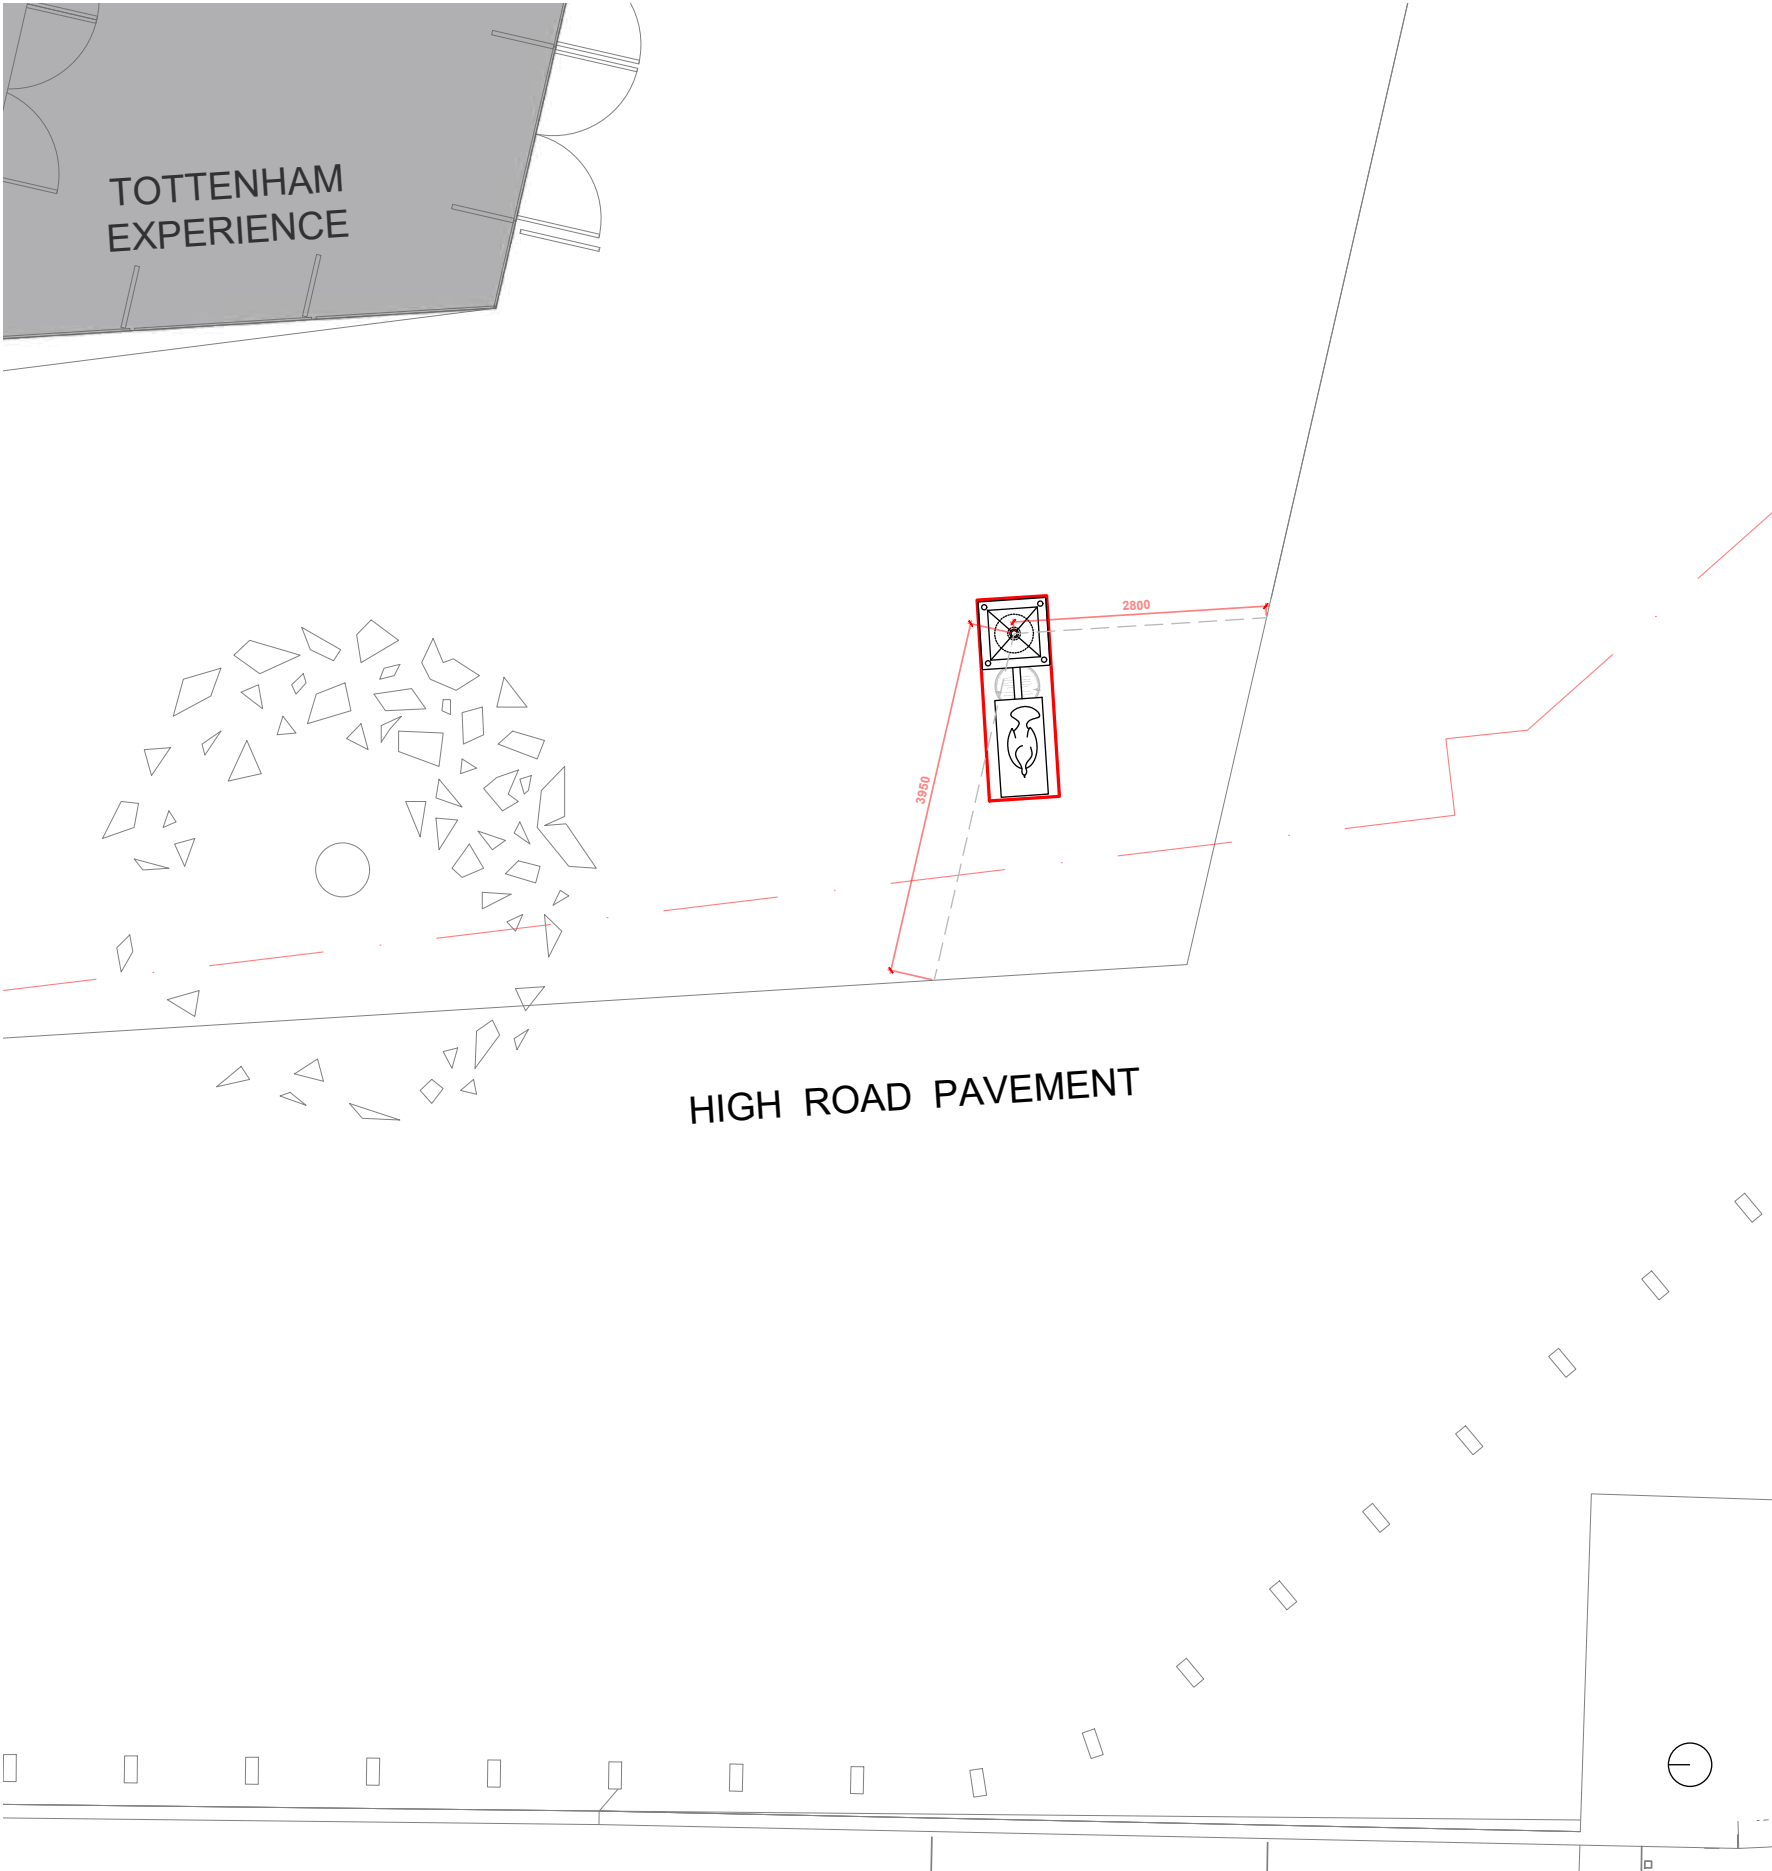

Detail plan


COCKEREL CLOCK & LAMP POST

HIGH ROAD ELEVATION

The scale of the lamp post has been designed to compliment the size of the Clock, whilst not looking out of place with the context of the streetscape.



Existing view of the Tottenham Experience and Warmington House from the High Road

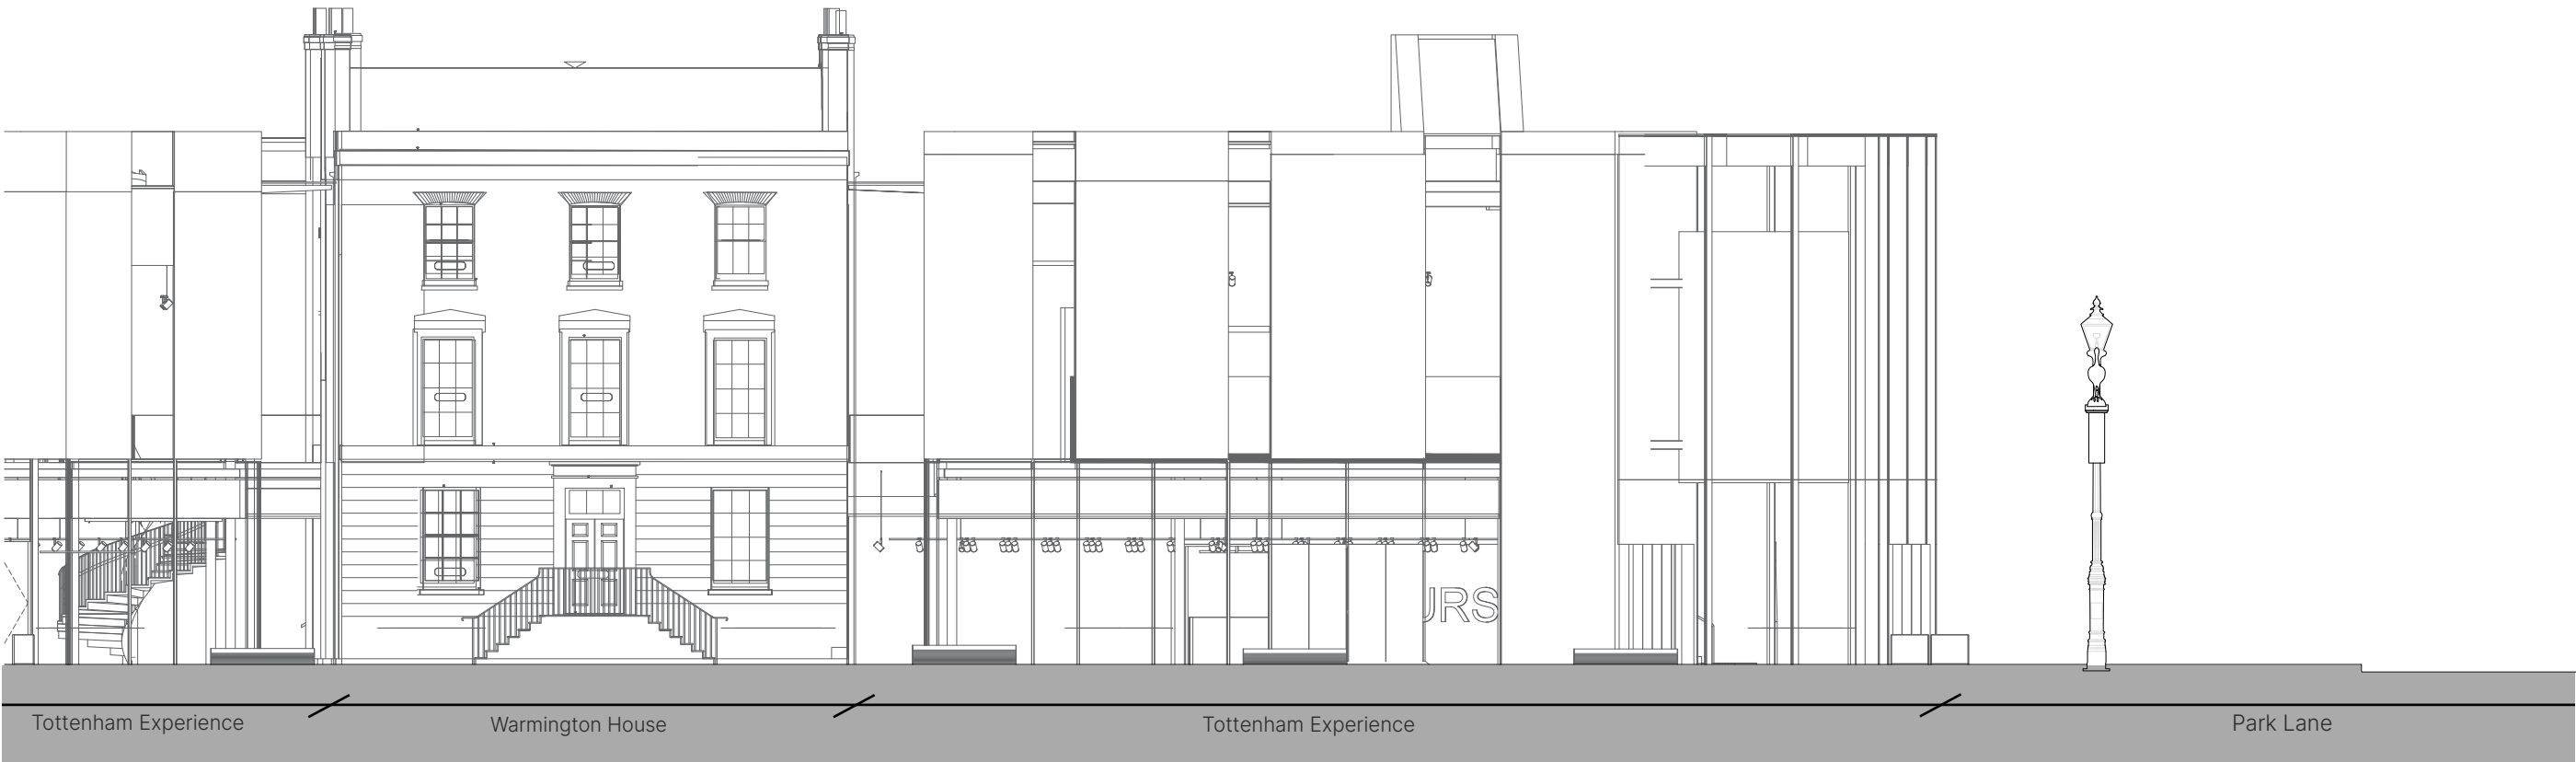

High Road Elevation with Cockerel Clock and lamp post

COCKEREL CLOCK & LAMP POST

PARK LANE ELEVATION

Height has also been considered in terms of safety as not to be climbed easily. The location has been chosen so it doesn't conflict with existing lines of sight for CCTV cameras.



Existing view of the Stadium and High Road from Park Lane




Park Lane Elevation with Cockerel Clock and lamp post

COCKEREL CLOCK & LAMP POST

DETAIL ELEVATION

Please see adjacent a detail elevation showing the Cockerel Clock fixed to the proposed Windsor lamp post with proposed materials noted:

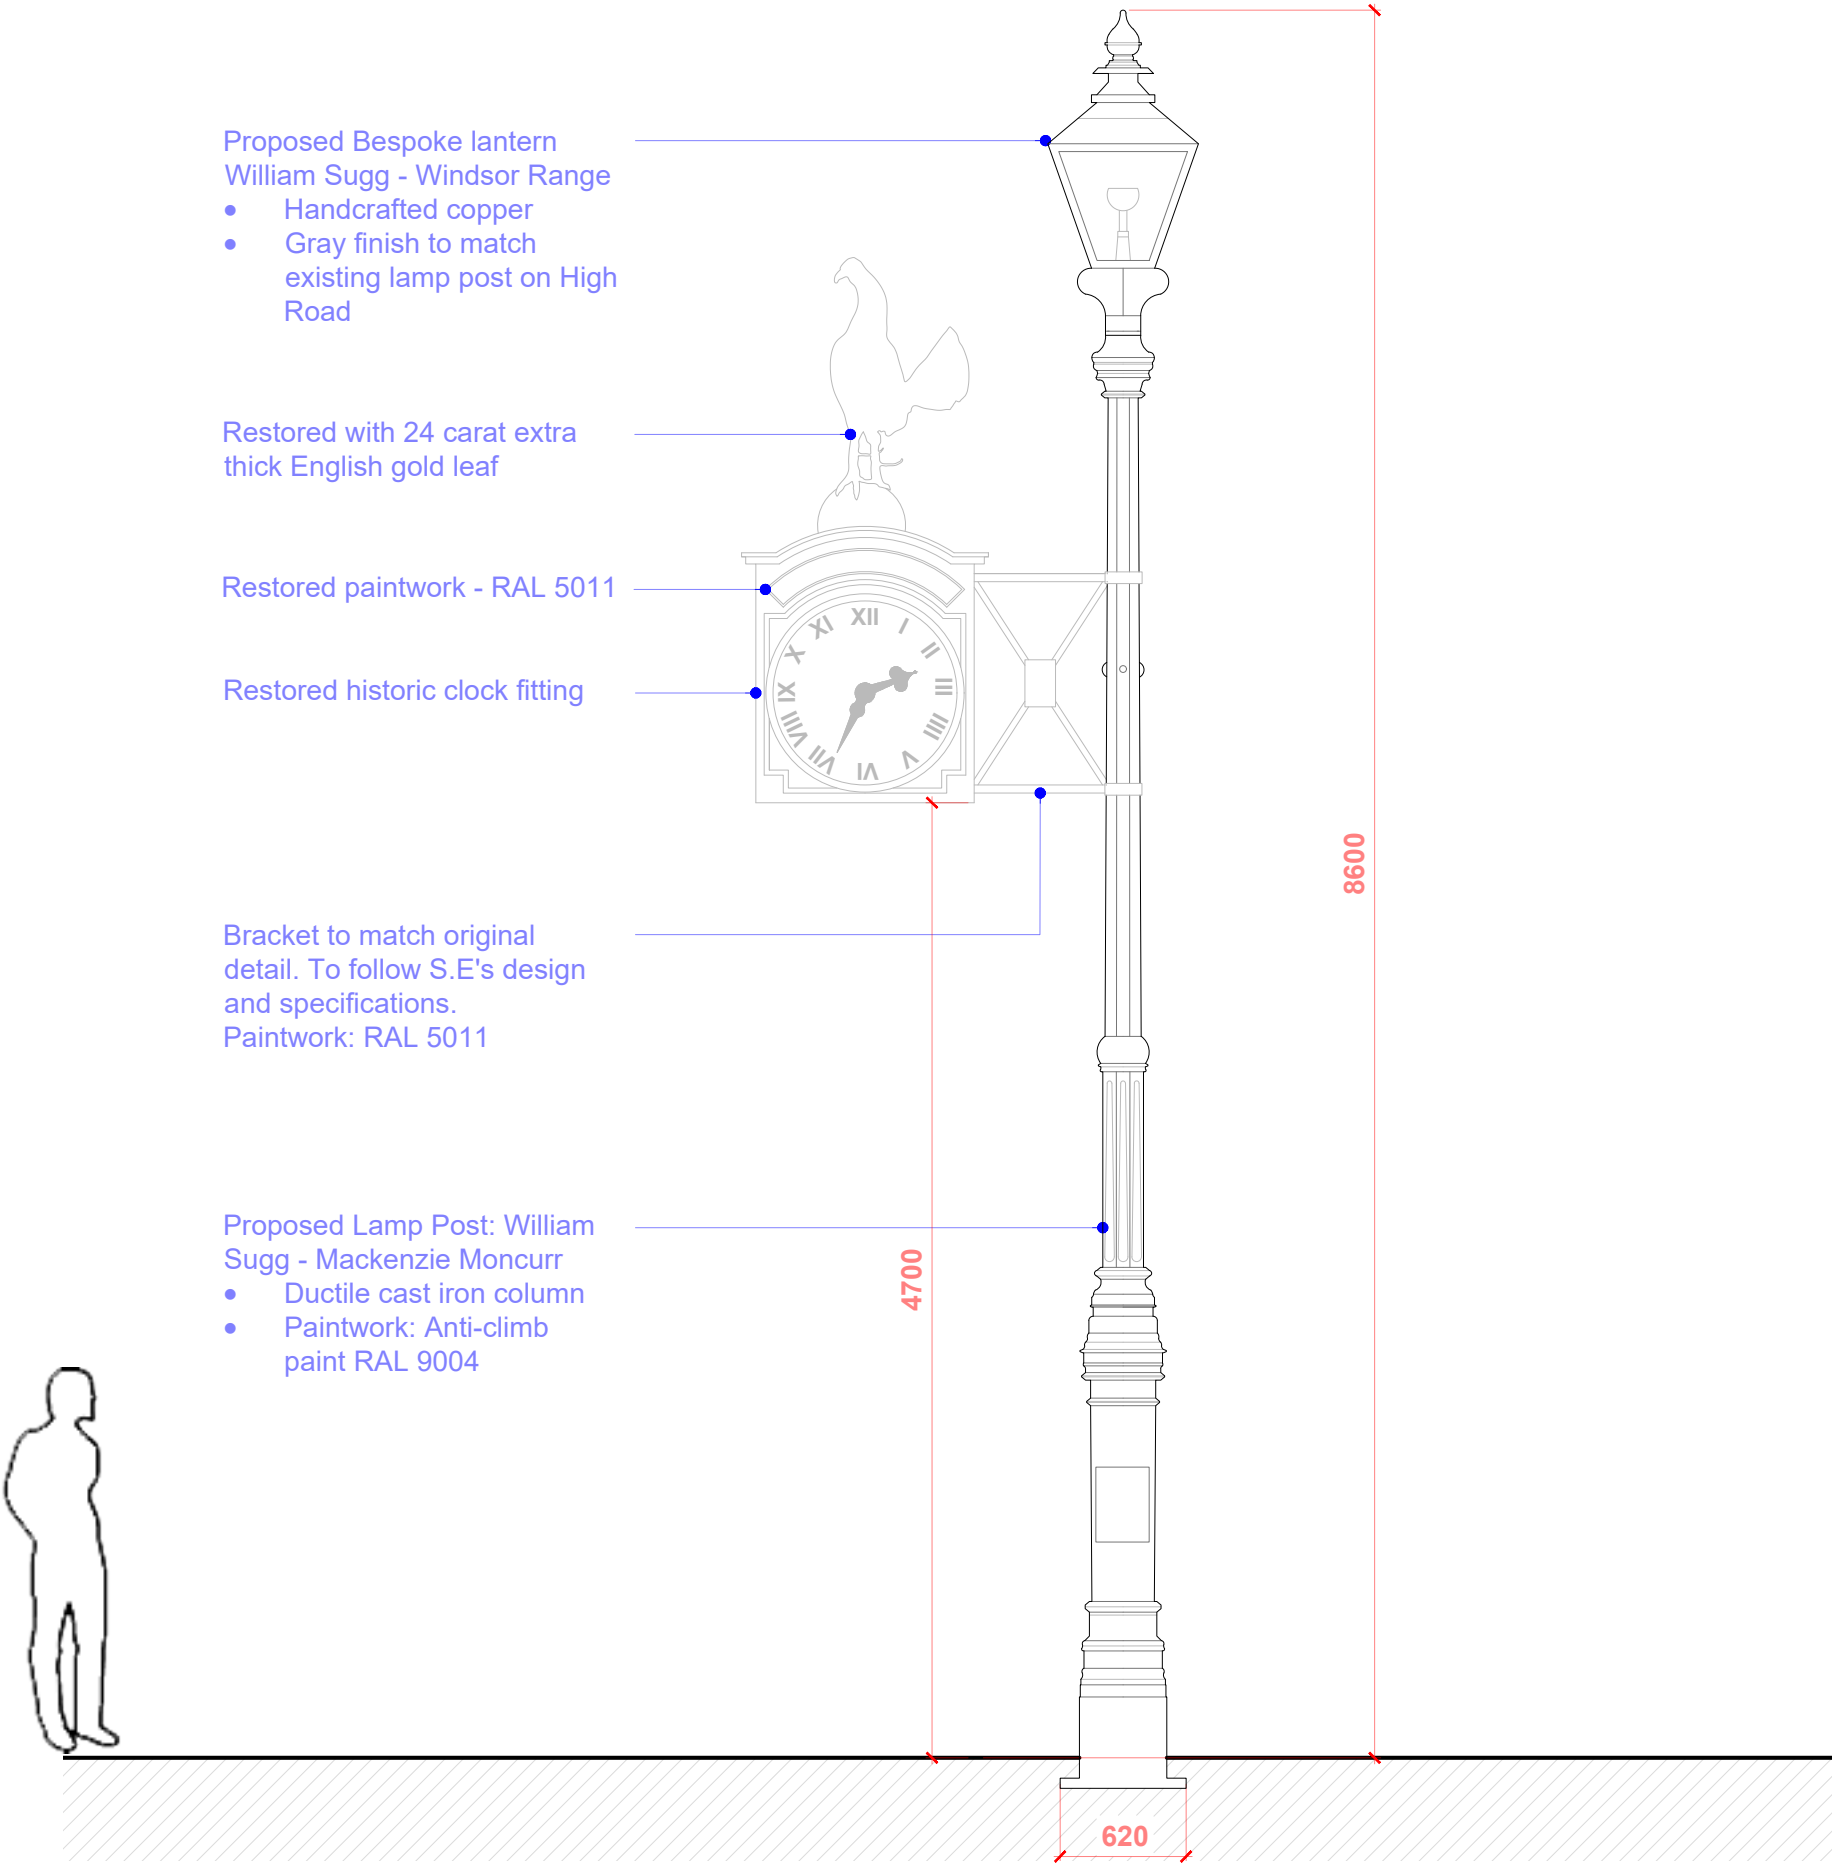


DESIGN

LAMPOST DESIGN

The proposed lamp post is the William Sugg MacKenzie Moncur, with the lantern being a bespoke version of their Windsor Range.

We have taken advice from our Conservation Architect, Corrie Newell, regarding the design and were informed that this style and design is contemporary to what would have been found on the High Road around the late 1800s, when the Club was founded.

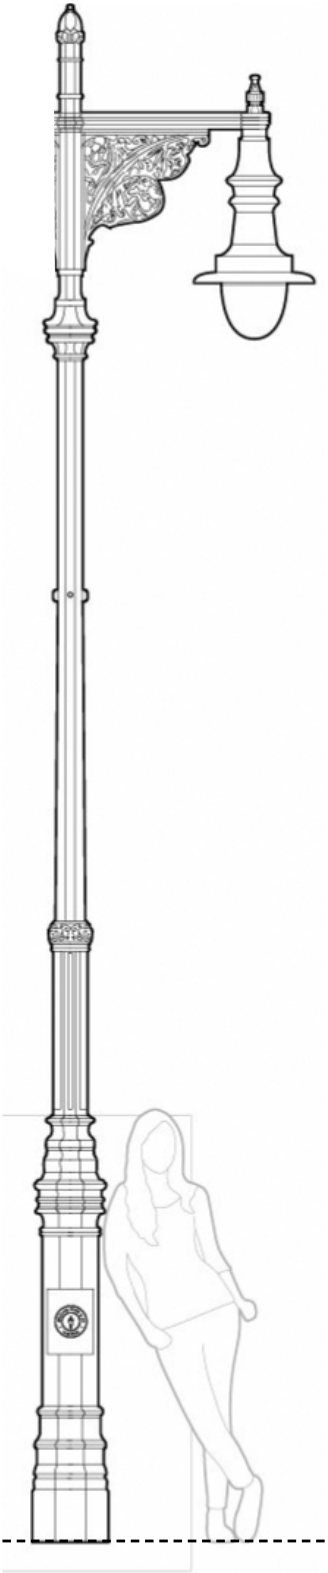

Mackenzie Moncur Lamp Post



Windsor Lantern


DESIGN

COCKEREL CLOCK RESTORATION WORKS

Gillett & Johnston are a specialist company who were also the original manufacturer of the Cockerel Clock in the 1950s. They have undertaken a thorough restoration including:

- Cleaning the cockerel motif and gilding in 24 carat extra thick gold leaf
- Fabricating a new clock case
- Fabricating new support framework in iron
- Etching, priming and finishing the case in high grade gloss enamel
- Replacing the cover glass to each dial
- Installing back lighting with associated light dependant resistor
- General repair works to the Cockerel itself

This means the Clock is now structurally sound and weighs considerably less.

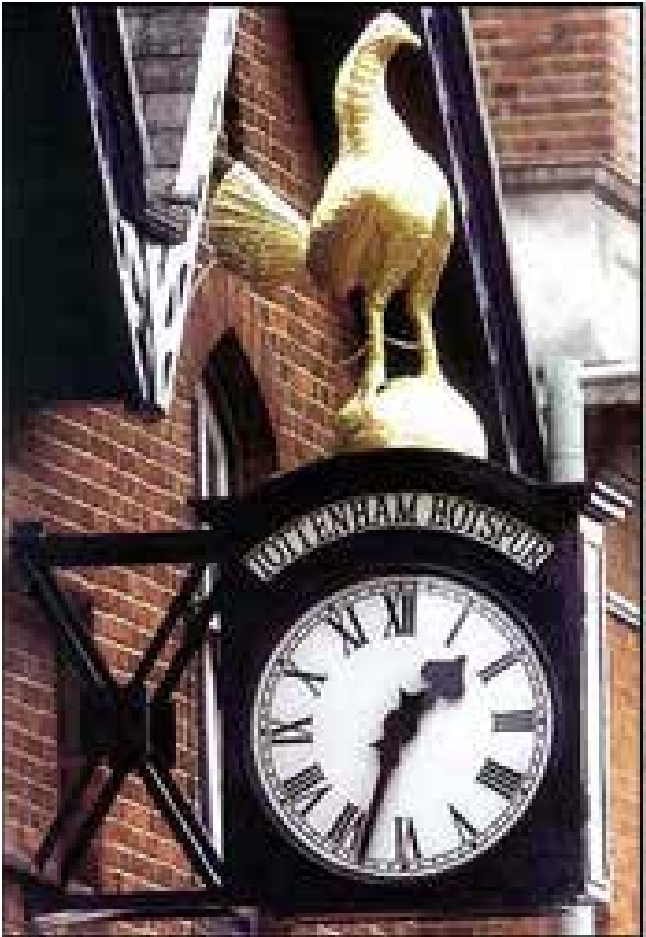

Cockerel Clock fixed to Red House



Cockerel Clock mid restoration



Concept Visual, view from Park Lane

SECTION 4

HERITAGE TRAIL

DESIGN AND ACCESS STATEMENT





Heritage Trail- Introduction

The Cockerel Clock is intended to form part of the wider heritage trail project which would be subject to a separate application for planning consent.

The project would create a heritage trail, potentially including a series of plaques marking historic buildings within the Club's ownership, along with further interpretation opportunities, supported by online digital content.

The trail could also highlight local people and places of note, within the context of the Club, and the consultation process hopes to help identify such opportunities.

The Club intends to carefully curate and manage the project, both in terms of the initial design and its ongoing use following implementation, in order to ensure it remains up-to-date and relevant.

The following page illustrates a possible route map for the scheme.


COCKEREL CLOCK Plaque

HERITAGE TRAIL

Heritage Trail



Towards No. 9
Bill Nicholson's House, 71
Creighton Road
7 Min Walk

- ① Dial House
- ② Percy House
- ③ 800 High Road Undercroft Boards
- ④ Paxton17
- ⑤ The Black House
- ⑥ 808-810/812 High Road
- ⑦ Printworks (Edwin Crush)
- ⑧ Bobby Buckle's House (7 White Hart Lane)
- ⑨ Bill Nicholson's House, 71 Creighton Road
- ⑩ Billy Mudge's House
- ⑪ Red House
- ⑫ Tottenham and Edmonton Dispensary (Inside Tottenham Experience)
- ⑬ Warmington House (John Alfred Prestwich)
- ⑭ Spurs' Cockerel Clock with Hotspur Lamppost
- ⑮ Corner Pin
- ⑯ Ledley King Mural

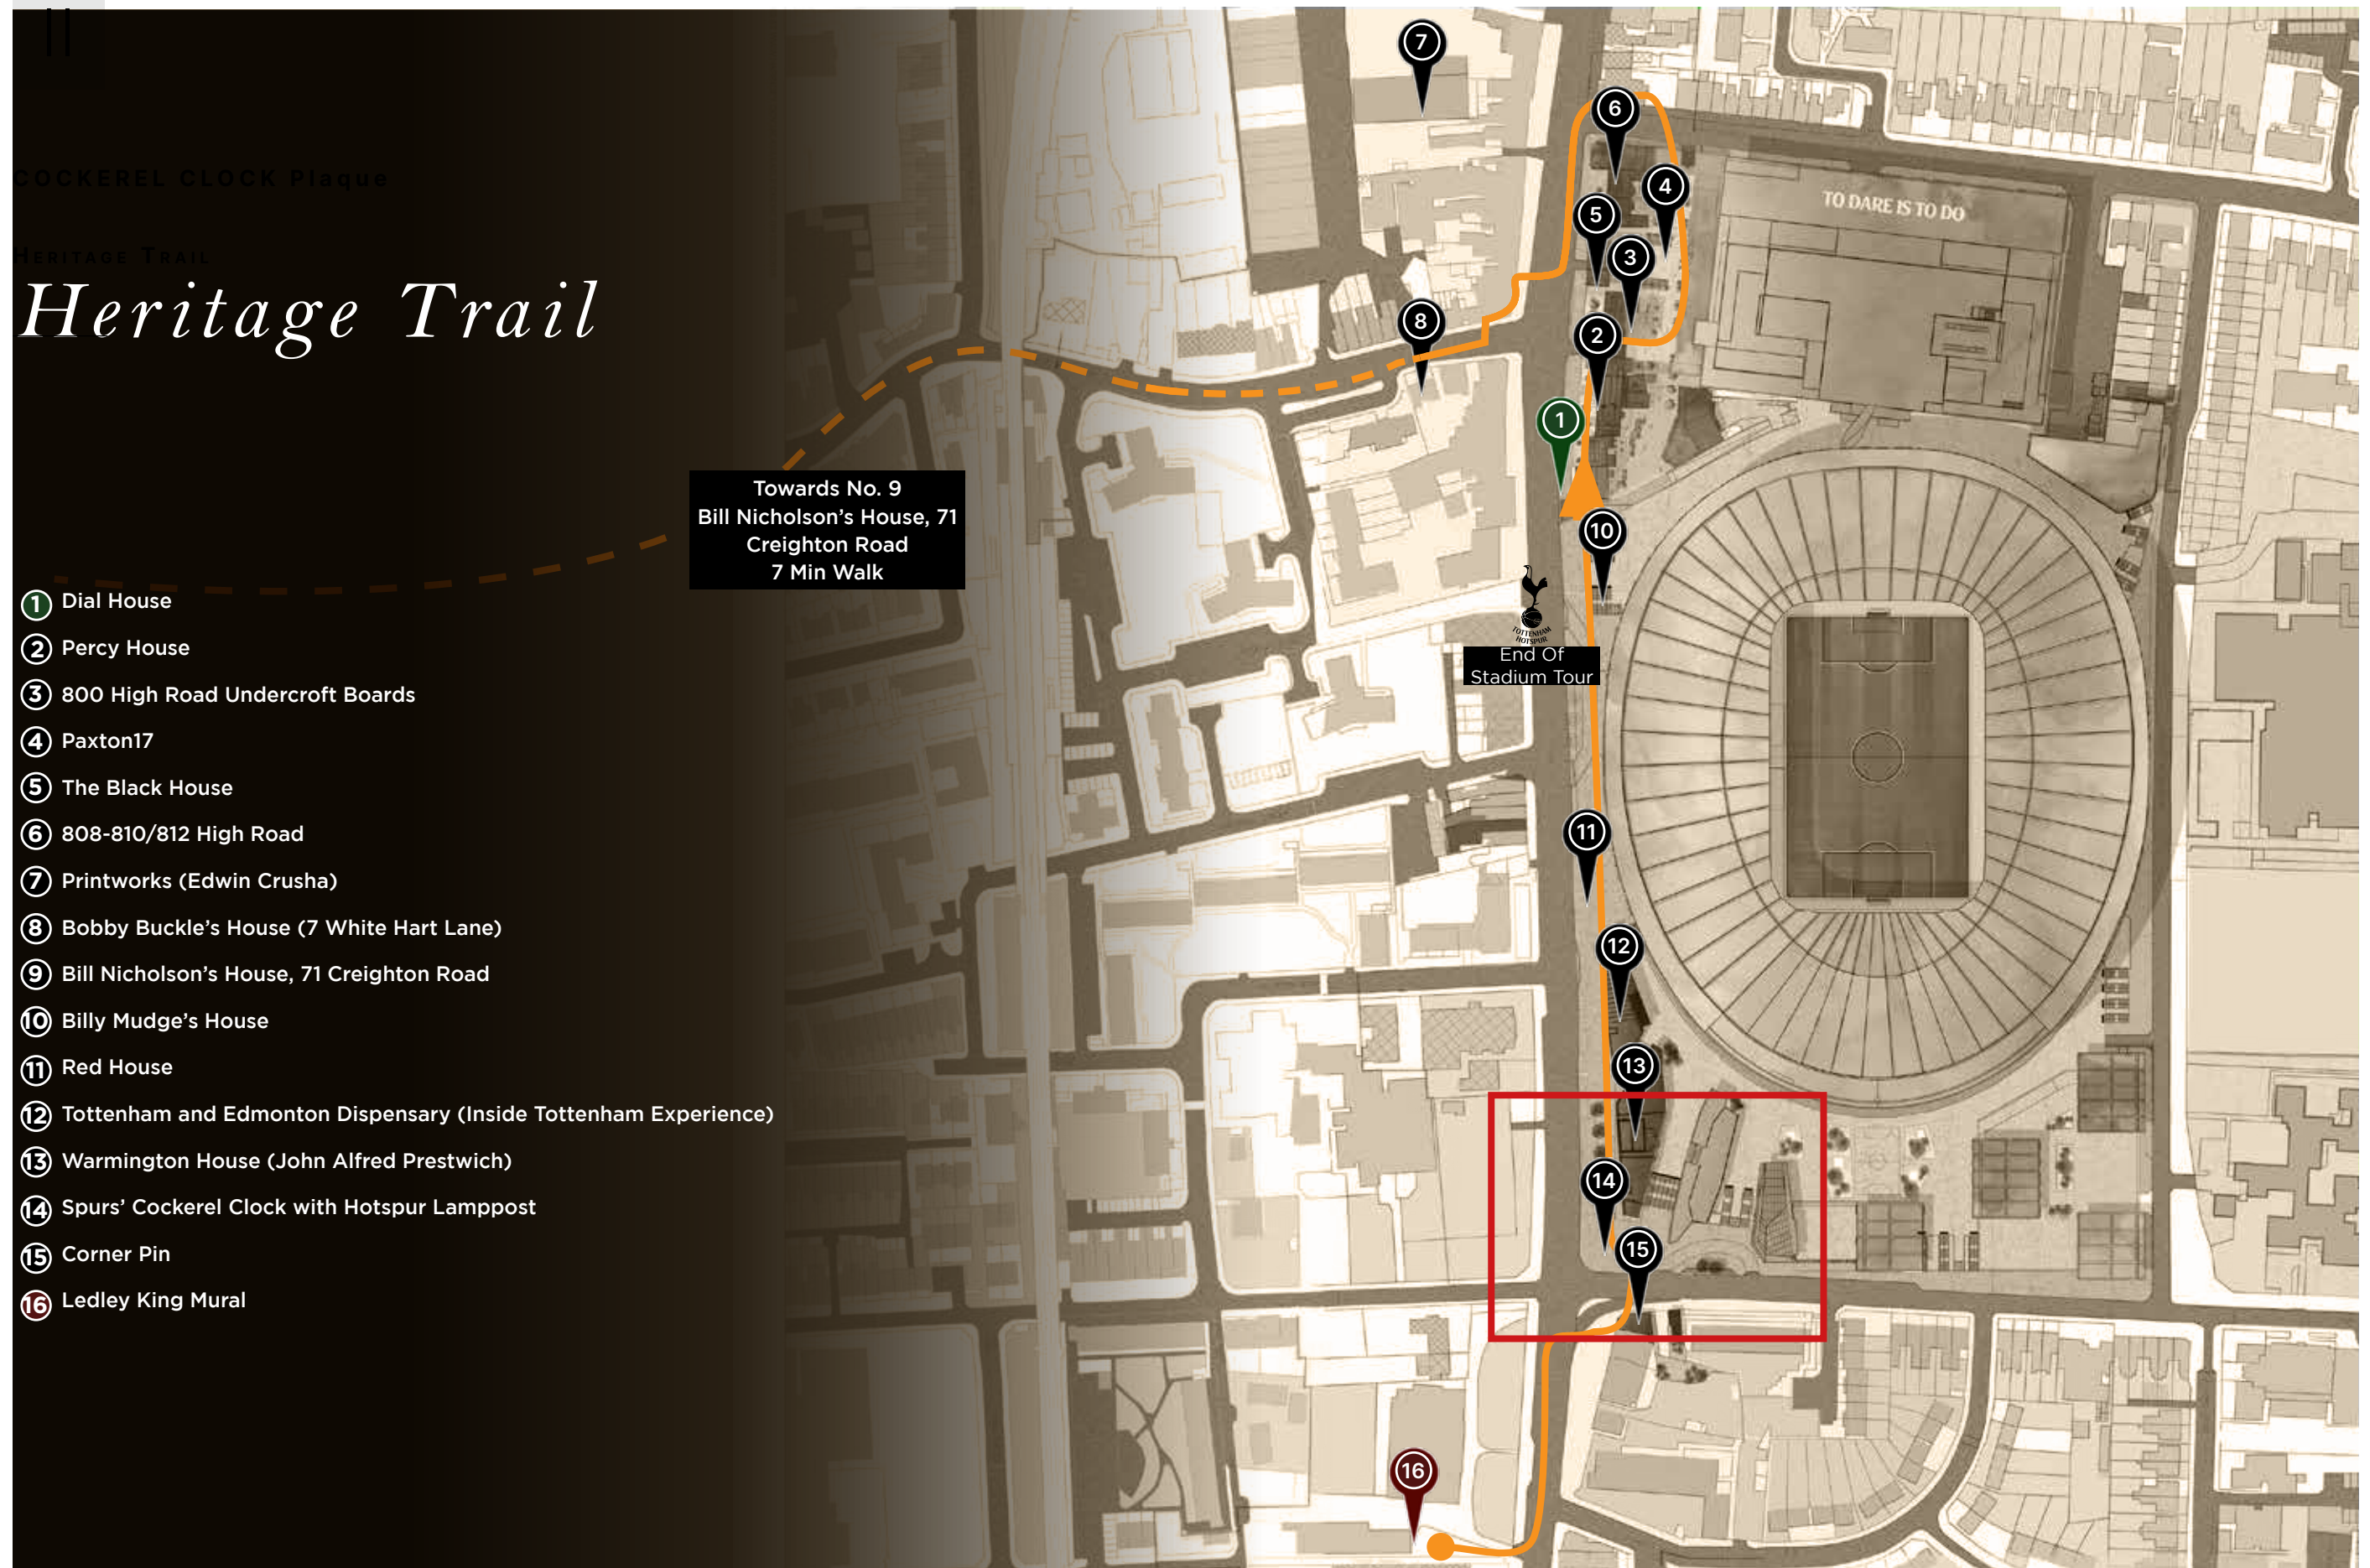

BLUE PLAQUE PROPOSAL

The proposal follows the traditional English Heritage Blue Plaque route using a similar size roundel, but placed on the floor. Informative text describing the rich history of the Cockerel Clock and the lamppost is described:

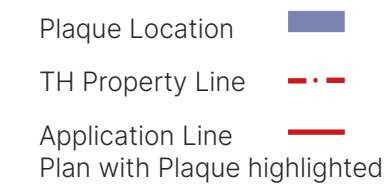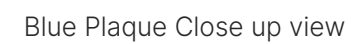


SECTION 5

DESIGN & OTHER COMPLIANCE CONSIDERATIONS

DESIGN AND ACCESS STATEMENT



 

ACCESS & OTHER COMPLIANCE CONSIDERATIONS

ANTI-CLIMB PAINT

In order to prevent damage to the Cockerel Clock itself or members of the public, from scaling the column. Anti-climb paint is a petroleum based paint that doesn't set and therefore remains slippery and difficult to climb after application.

CCTV LINE OF SIGHT

As raised at the building control meetings, the proposed Clock has been located to account for the existing CCTV lines of sight, namely aligned to the row of trees. This helps to ensure public safety as well as maintaining a consistent approach to the design of the public realm.

CROWD LOADING

The lamppost would be designed such that it can withstand crowd loading given it's location - this would involve the careful specification of both the post and its foundations.

APPENDIX

DESIGN AND ACCESS STATEMENT





NOTES:

This drawing is copyright and owned by F3 Architects LLP and is for use on this site only unless contractually stated otherwise.

All other design team elements, where indicated have been imported from the consultant's drawings and reference should be made to the individual consultant's drawings for exact setting out, size and type of component.

Discrepancies and / or ambiguities within this drawing, between it and information given elsewhere, must be reported immediately to the architect for clarification before proceeding.

All works are to be carried out in accordance with the latest British Standards and Codes of Practice unless specifically directed in the specification.

Responsibility for the reproduction of this drawing in any format, lies with the recipient to check that all information has been replicated in full and is correct when compared to the original paper or electronic image. Graphical representations of equipment on this drawing are approximations only. Please refer to specifications and / or details for actual sizes and / or specific contractor construction information.

This original document is issued for the purpose indicated in the title block and contains information of a confidential nature. Further copies and circulation will be strictly in accordance with the confidentiality agreement under the contract. This original must be destroyed or returned to the originator.

Levels shown have been interpolated from drawn information received from a third party and F3 Architects do not warrant the accuracy of that information. It is the responsibility of the Main Contractor to check all information contained within this drawing prior to work being carried out. Any discrepancies or ambiguities within this drawing, between it and the existing site, must be reported immediately to the Design Team before proceeding. The boundary redline shown is indicative

The information on this drawing is based on a third party measured survey.

SAFETY, HEALTH AND ENVIRONMENTAL INFORMATION

It is assumed that all works on this drawing will be carried out by a competent contractor, working where appropriate to an approved method statement.

Except for Planning purposes, figured dimensions only are to be taken from this drawing.

All dimensions are in millimetres unless otherwise stated.
All dimensions shall be checked on site prior to works commencing.
Any discrepancies shall be reported to the Architect.
© Copyright F3 Architects. All rights reserved.

REVISION HISTORY



Health and Safety

Refer to relevant Construction (Design and Management) documentation where applicable. The Contractor shall plan, manage and monitor the works inclusive of temporary erection stability. Any works that are found to be unstable in the temporary state are to be reported directly to the structural engineer and Main Contractor/ Package Manager in order to provide safe temporary support. Check on site prior to commencement of works/fabrication etc.

Project

COCKEREL CLOCK
NO. 782 HIGH ROAD
LONDON
N17 0BX

Title


LOCATION PLAN

Status	Revision
STAGE 3 - PLANNING	S2.P1

Drawing no

21091-1000-ZZ-ZZ-ST-A-0002

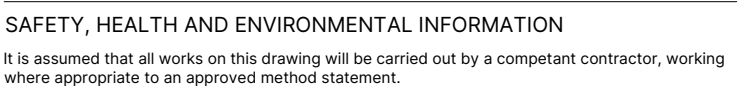

[illegible]

Drawing no
21091-1000-ZZ-ZZ-ST-A-0003



KEY PLAN

NOTES

This drawing is copyright and owned by F3 Architects LLP and is for use on this site only unless contractually stated otherwise.

DO NOT SCALE this drawing (printed or electronic versions). Contractors must check all dimensions on site.

All other design team elements, where indicated have been imported from the consultant's drawings and reference should be made to the individual consultant's drawings for exact setting out, size and type of component.

Discrepancies and / or ambiguities within this drawing, between it and information given elsewhere, must be reported immediately to the architect for clarification before proceeding.

All works are to be carried out in accordance with the latest British Standards and Codes of Practice unless specifically directed in the specification.

Responsibility for the reproduction of this drawing in any format, lies with the recipient to check that all information has been replicated in full and is correct when compared to the original paper or electronic image. Graphical representations of equipment on this drawing are approximations only. Please refer to specifications and / or details for actual sizes and / or specific contractor construction information.

This original document is issued for the purpose indicated in the title block and contains information of a confidential nature. Further copies and circulation will be strictly in accordance with the confidentiality agreement under the contract. This original must be destroyed or returned to the originator.

Levels shown have been interpolated from drawn information received from a third party and F3 Architects do not warrant the accuracy of that information. It is the responsibility of the Main Contractor to check all information contained within this drawing prior to work being carried out. Any discrepancies or ambiguities within this drawing, between it and the existing site, must be reported immediately to the Design Team before proceeding. The boundary redline shown is indicative

Except for Planning purposes, figured dimensions only are to be taken from this drawing.
All dimensions are in millimetres unless otherwise stated.
All dimensions shall be checked on site prior to works commencing.
Any discrepancies shall be reported to the Architect.
© Copyright F3 Architects. All rights reserved.

SAFETY, HEALTH AND ENVIRONMENTAL INFORMATION

It is assumed that all works on this drawing will be carried out by a competent contractor, working where appropriate to an approved method statement.

[illegible]

REVISION HISTORY



A: 5 Rochester Mews - London - NW1 9JB
T: 020 7267 8332
W: f3architects.com
E: info@f3architects.com

Health and Safety

Refer to relevant Construction (Design and Management) documentation where applicable. The Contractor shall plan, manage and monitor the works inclusive of temporary erection stability. Any works that are found to be unstable in the temporary state are to be reported directly to the structural engineer and Main Contractor/ Package Manager in order to provide safe temporary support. Check on site prior to commencement of works/fabrication etc.

Project

COCKEREL CLOCK
782 HIGH ROAD
TOTTENHAM, LONDON, N17 0BX

Title

GA PLAN

Drawn By	Scale	Paper	Project No.
LJ	1 : 100	A1	21091

Status	Revision
PLANNING	S2.P1

Drawing no
21091-1000-ZZ-00-GA-A-0006


1
0006

GA PLAN
SCALE 1 : 10

SCALE 1 : 10

Application Boundary

Tottenham Hotspur Property Boundary

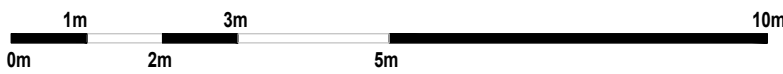



LOW LEVEL PLAN
SCALE 1 : 10

General notes:

- | | |
|--|--|
| 1. 490mm diameter x 25mm thick cast aluminum floor plaque - RAL 5011 with white handcrafted raised lettering and 10mm white raised border. | 3. Restored historic clock fitting |
| 2. Proposed bespoke lantern William Sugg- Windsor range: | 4. Bracket to match original detail. To follow S.E's design and specifications. Paintwork: RAL 5011 |
| <ul style="list-style-type: none"> • Handcrafted copper • Paintwork: RAL 9004 | 5. Proposed Lamp Post: William Sugg - Mackenzie Moncurr |
| | <ul style="list-style-type: none"> • Ductile cast iron column • Paintwork: Anti-climb paint RAL 9004 |



HIGH LEVEL PLAN
SCALE 1 : 10

Application Boundary

— — — Tottenham Hotspur Property Boundary



NOTES:

This drawing is copyright and owned by F3 Architects LLP and is for use on this site only unless contractually stated otherwise.

DO NOT SCALE this drawing (printed or electronic versions). Contractors must check all dimensions on site.

All other design team elements, where indicated have been imported from the consultant's drawings and reference should be made to the individual consultant's drawings for exact setting out, size and type of component.

Discrepancies and / or ambiguities within this drawing, between it and information given elsewhere, must be reported immediately to the architect for clarification before proceeding.

All works are to be carried out in accordance with the latest British Standards and Codes of Practice unless specifically directed in the specification.

Responsibility for the reproduction of this drawing in any format, lies with the recipient to check that all information has been replicated in full and is correct when compared to the original paper or electronic image. Graphical representations of equipment on this drawing are approximations only. Please refer to specifications and / or details for actual sizes and / or specific contractor construction information.

This original document is issued for the purpose indicated in the title block and contains information of a confidential nature. Further copies and circulation will be strictly in accordance with the confidentiality agreement under the contract. This original must be destroyed or returned to the originator.

Levels shown have been interpolated from drawn information received from a third party and F3 Architects do not warrant the accuracy of that information. It is the responsibility of the Main Contractor to check all information contained within this drawing prior to work being carried out. Any discrepancies or ambiguities within this drawing, between it and the existing site, must be reported immediately to the Design Team before proceeding. The boundary redline shown is indicative

Except for Planning purposes, figured dimensions only are to be taken from this drawing.

All dimensions shall be checked on site prior to works commencing
Any discrepancies shall be reported to the Architect.

© Copyright F3 Architects. All rights reserved.

SAFETY, HEALTH AND ENVIRONMENTAL INFORMATION

It is assumed that all works on this drawing will be carried out by a competent contractor, working where appropriate to an approved method statement.

REVISION HISTORY



Health and Safety

Contractor shall plan, manage, and execute the work that is found to be

structural engineer and Main Contractor support. Check on site prior to commencing work.

Health and Safety

Refer to relevant Construction (Design and Management) documentation where applicable. The Contractor shall plan, manage and monitor the works inclusive of temporary erection stability. Any works that are found to be unstable in the temporary state are to be reported directly to the structural engineer and Main Contractor/Package Manager in order to provide safe temporary support. Check on site prior to commencement of works/fabrication etc.

Project

COCKFRIE! C! OCK

782 HIGH ROAD

OTTENHAM, LONDON, N17 0BX

Title

PLAQUE FLOORPLAN

Drawn By

LJ 1 : 10

Status

PLANNING

Drawing no

21091-1000-ZZ-00-GA-A-0005

Revision

S2.P1

