


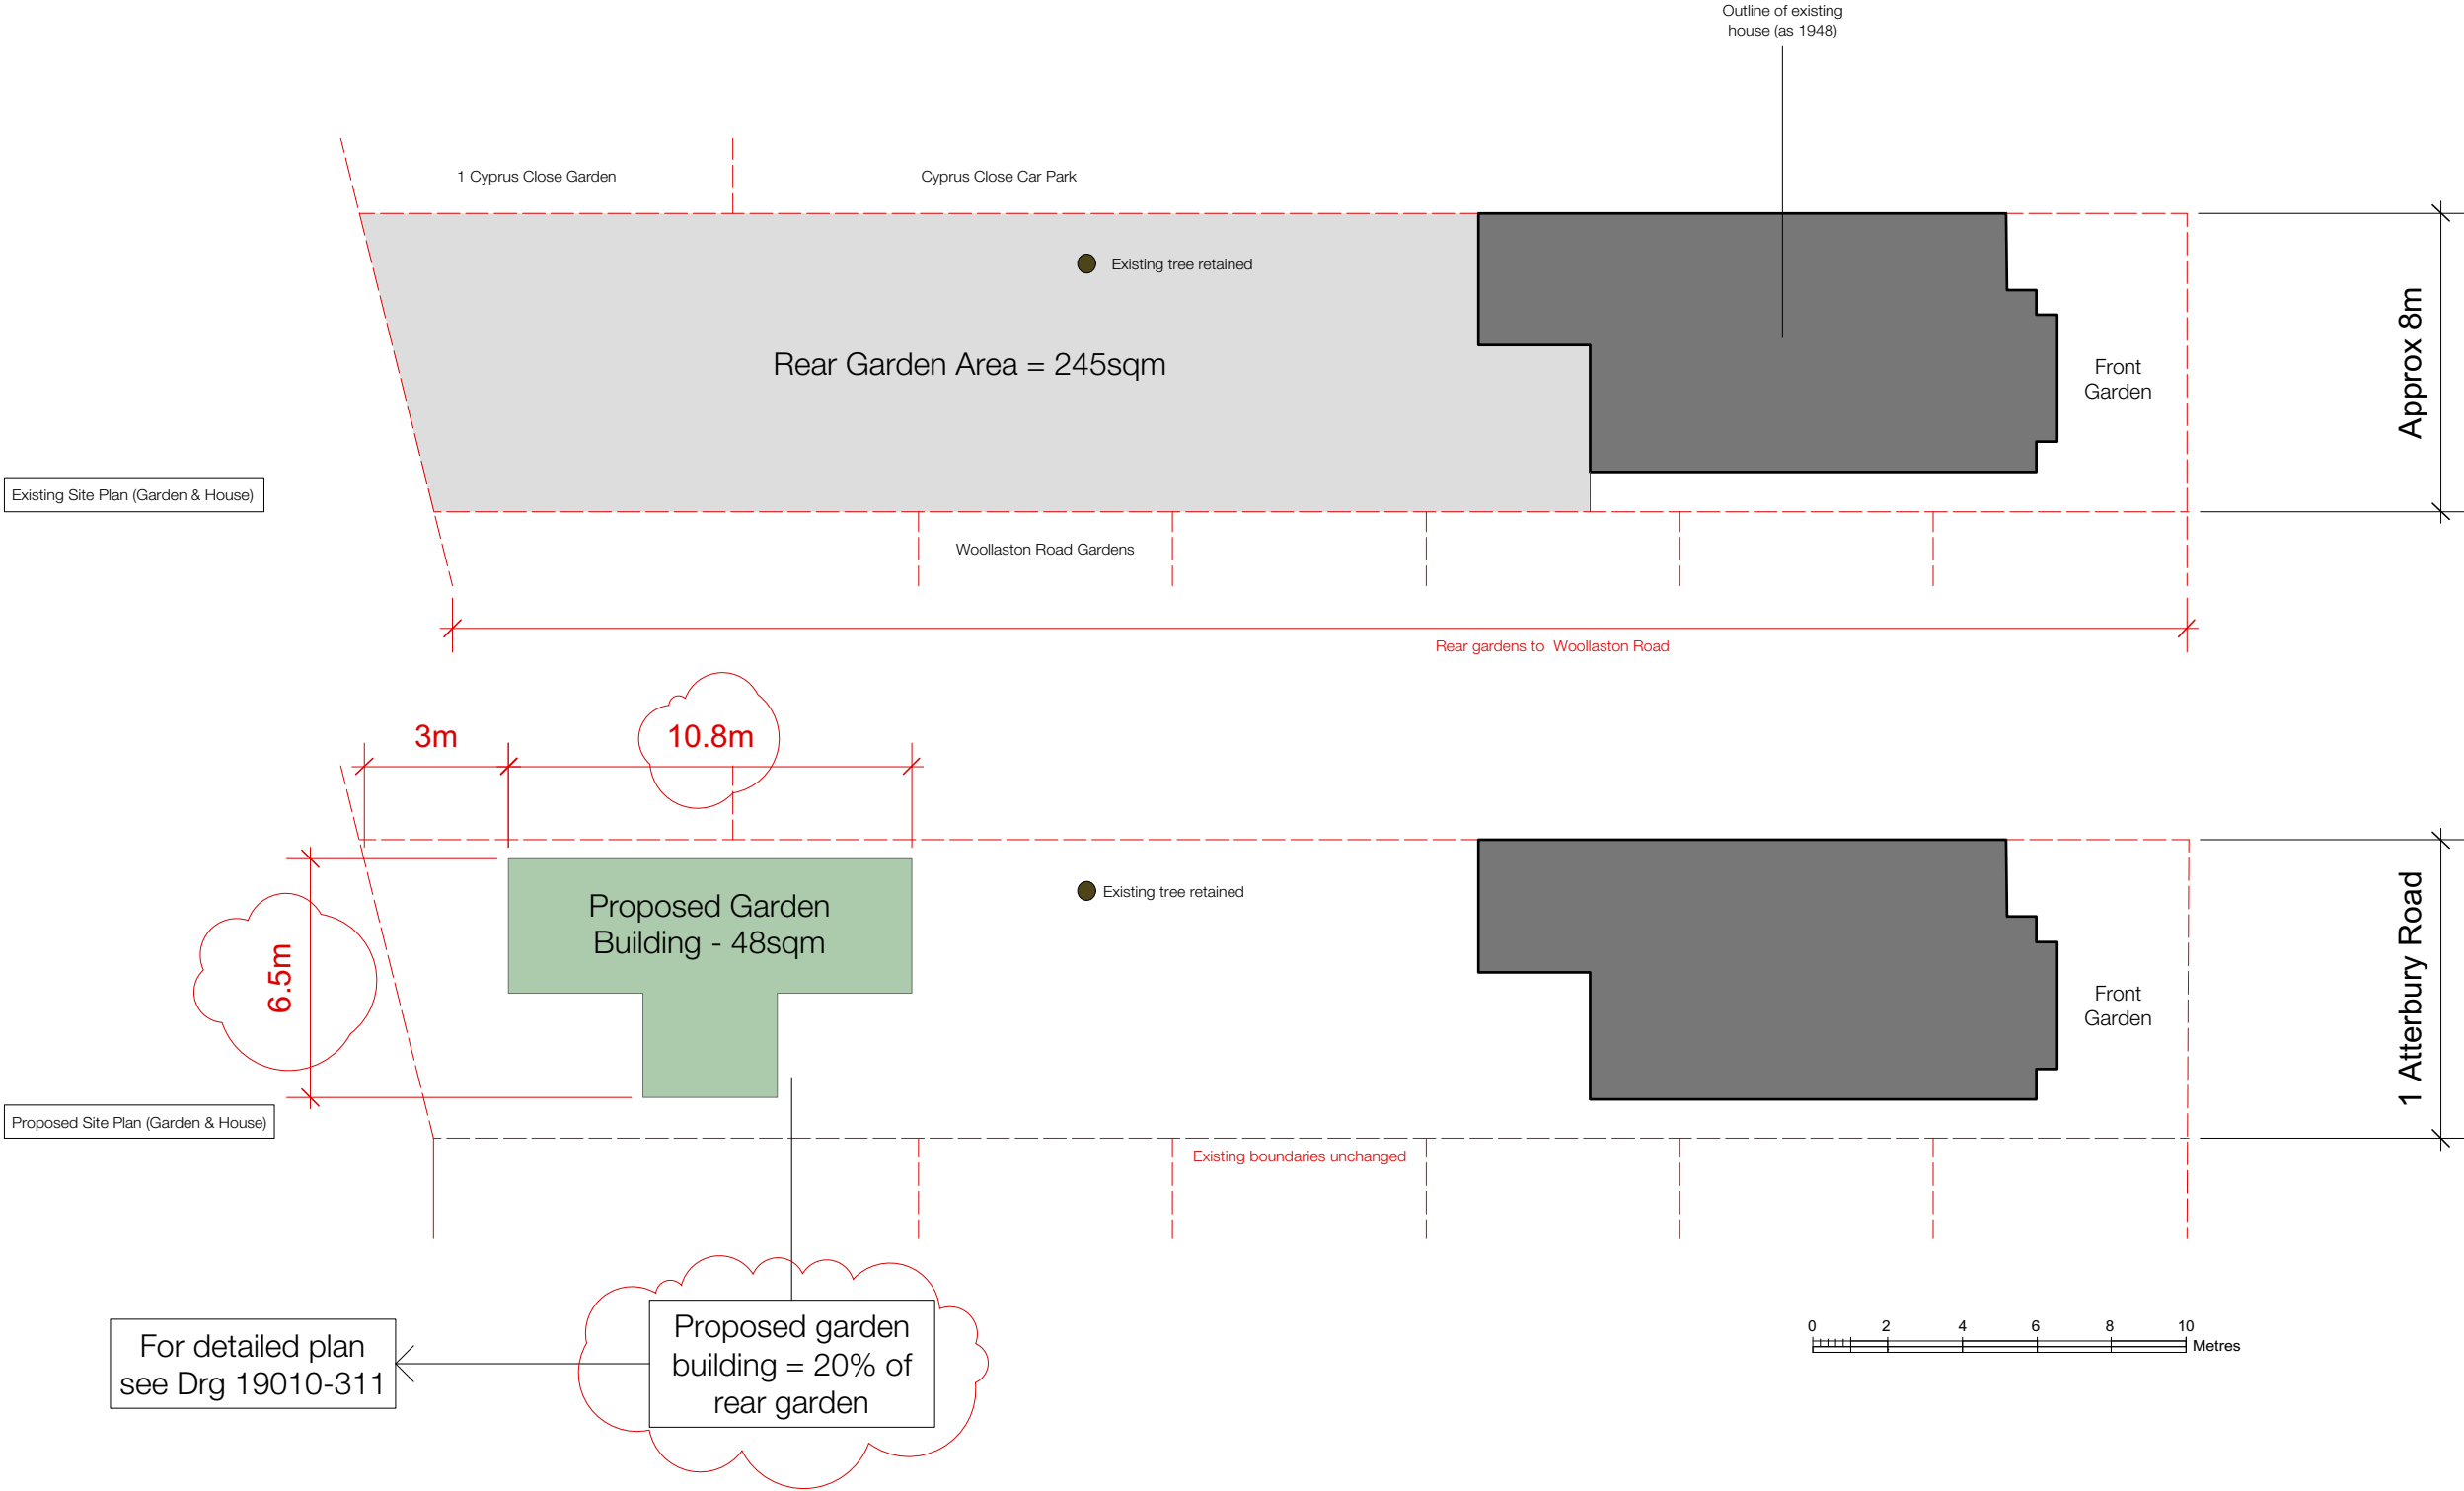

revisions	To be read in conjunction with all other relevant drawings and specifications including those prepared by the Architect/CA, Client Specifications/Employer Requirements and Structural Engineer's design details. Do not scale off this drawing. Use figured dimensions only. All levels and dimensions to be checked on site. All level and dimensional discrepancies are to be brought to the immediate attention of the Architect /CA. Responsibility cannot be accepted for alteration and/or deviation from this design without prior acknowledgment of the Architect. Copyright is reserved. This drawing may only be used for the client and location specified in the title block. It may not be copied or disclosed to any other third party without prior written consent from the Architect. Prior to works commencing on site the Engineer is to be contacted regarding the current status of drawings.					project 1 Atterbury Road, London, N4 1SF for Paul Akinpelu Anderson title Block Plan - Garden & House	envelop.
					status Stage 3 - Planning Application		
	scale 1:200	size A3	drawing number 19010-3-310	rev. P2	+00 44 7980 311463 envelop_@outlook.com		