


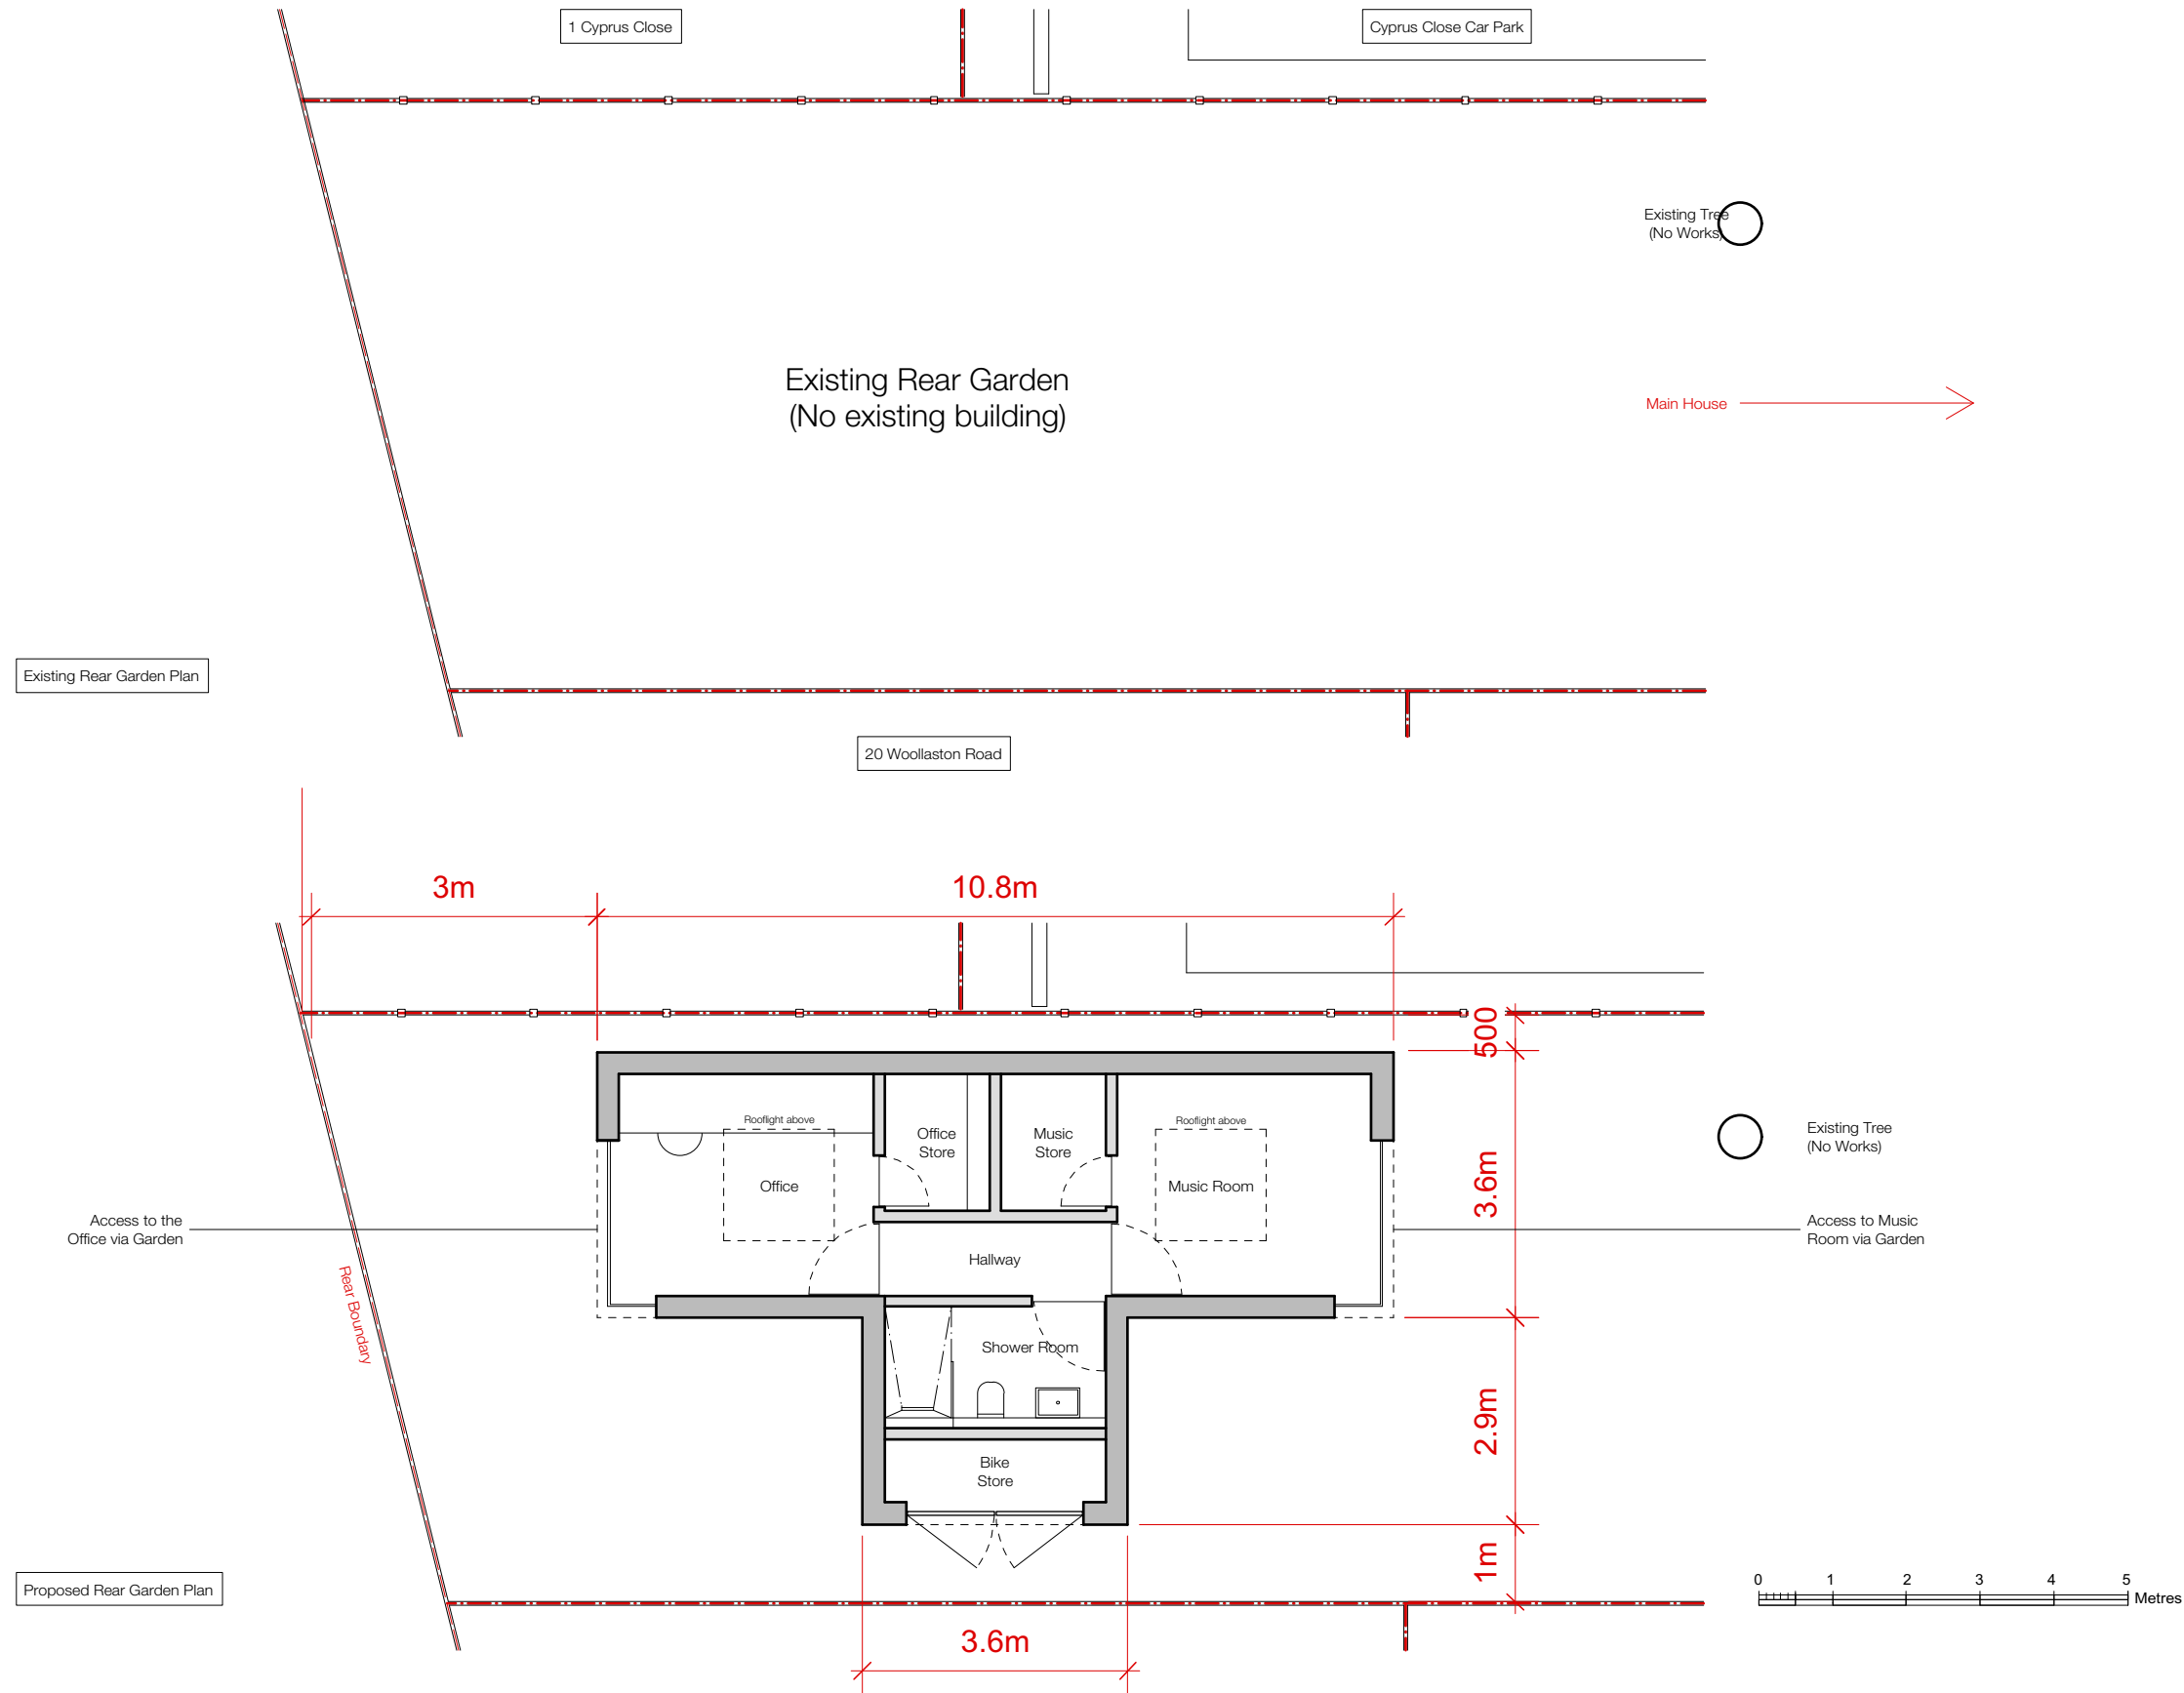

|           |   |  |                                           |        |          |                                            |
|-----------|---|--|-------------------------------------------|--------|----------|--------------------------------------------|
| revisions | To be read in conjunction with all other relevant drawings and specifications including those prepared by the Architect/CA, Client Specifications/Employer Requirements and Structural Engineer's design details.           |  | project1 Atterbury Road, London, N4 1SF   |        | envelop. |                                            |
|           | Do not scale off this drawing. Use figured dimensions only. All levels and dimensions to be checked on site. All level and dimensional discrepancies are to be brought to the immediate attention of the Architect /CA.     |  | forPaul Akinpelu Anderson                 |        |          |                                            |
|           | Responsibility cannot be accepted for alteration and/or deviation from this design without prior acknowledgment of the Architect.                                                                                           |  | titleExisting & Proposed Rear Garden Plan |        |          |                                            |
|           | Copyright is reserved. This drawing may only be used for the client and location specified in the title block. It may not be copied or disclosed to any other third party without prior written consent from the Architect. |  | statusStage 3 - Planning Application      |        |          |                                            |
|           | Prior to works commencing on site the Engineer is to be contacted regarding the current status of drawings.   |  | scale1:100                                | sizeA3 |          | drawing number19010-3-311                  |
|           |   |  |                                           |        |          | +00 44 7980 311463<br>envelop_@outlook.com |