




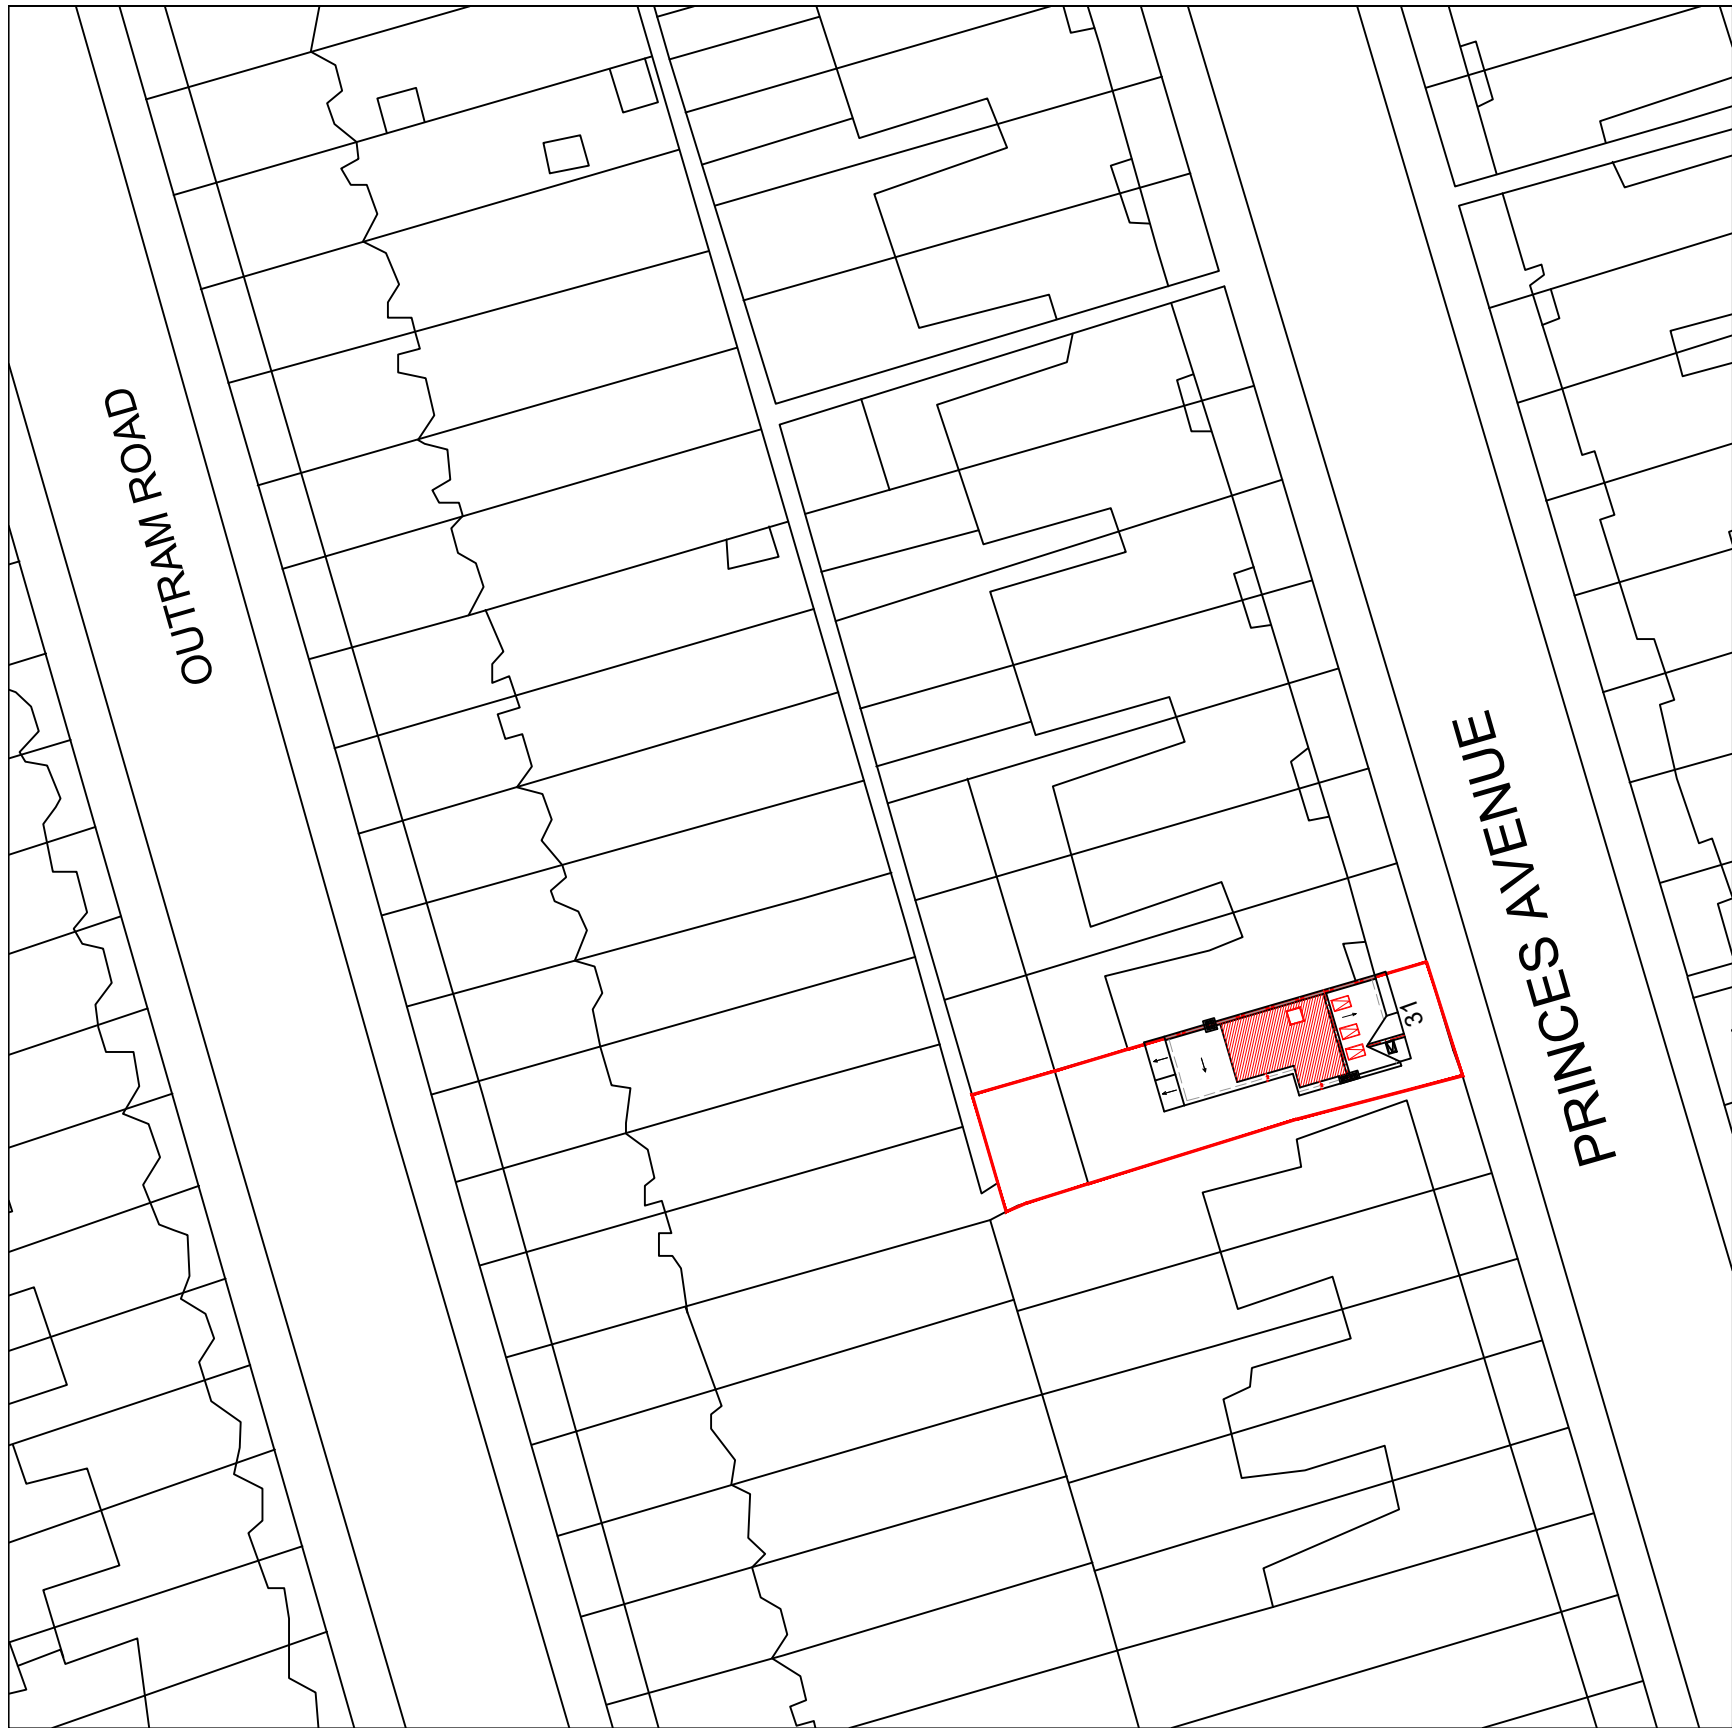

BLOCK PLAN
SCALE 1:500

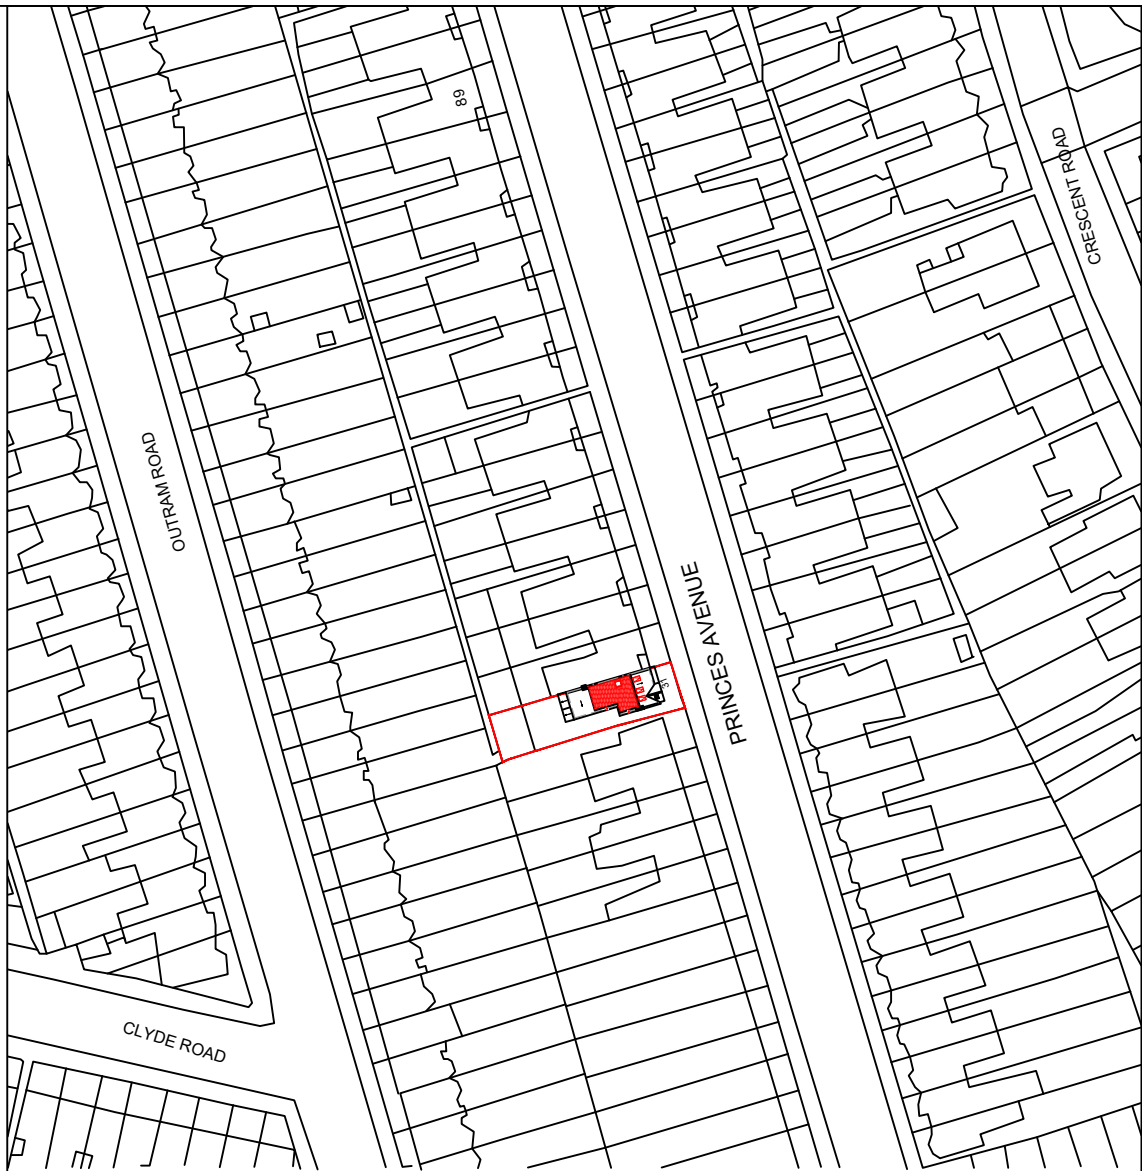

LOCATION PLAN
SCALE 1:1250

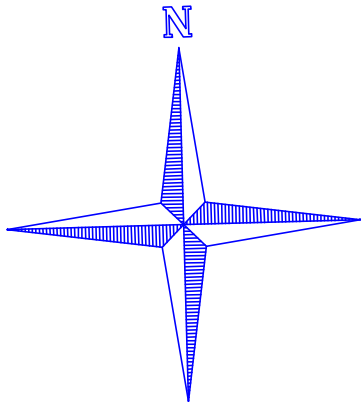

www.FastPlansUK.co.uk

Project: Loft Conversion with
Dormer to Rear.

Address: 31 PRINCES AVENUE N22 7SB

Scale: 1:500 @ A3	Dwg. no: A12
-------------------	--------------

Drawn by: O.B.S	Date Drawn: 09-FEB-2023
-----------------	-------------------------

For Drawings Tel: 020 3542 1777

E-mail: plans@FastPlansUK.co.uk