



NOTES


This drawing is copyright and must not be reproduced in any form without written consent of Armstrong Simmonds Architects

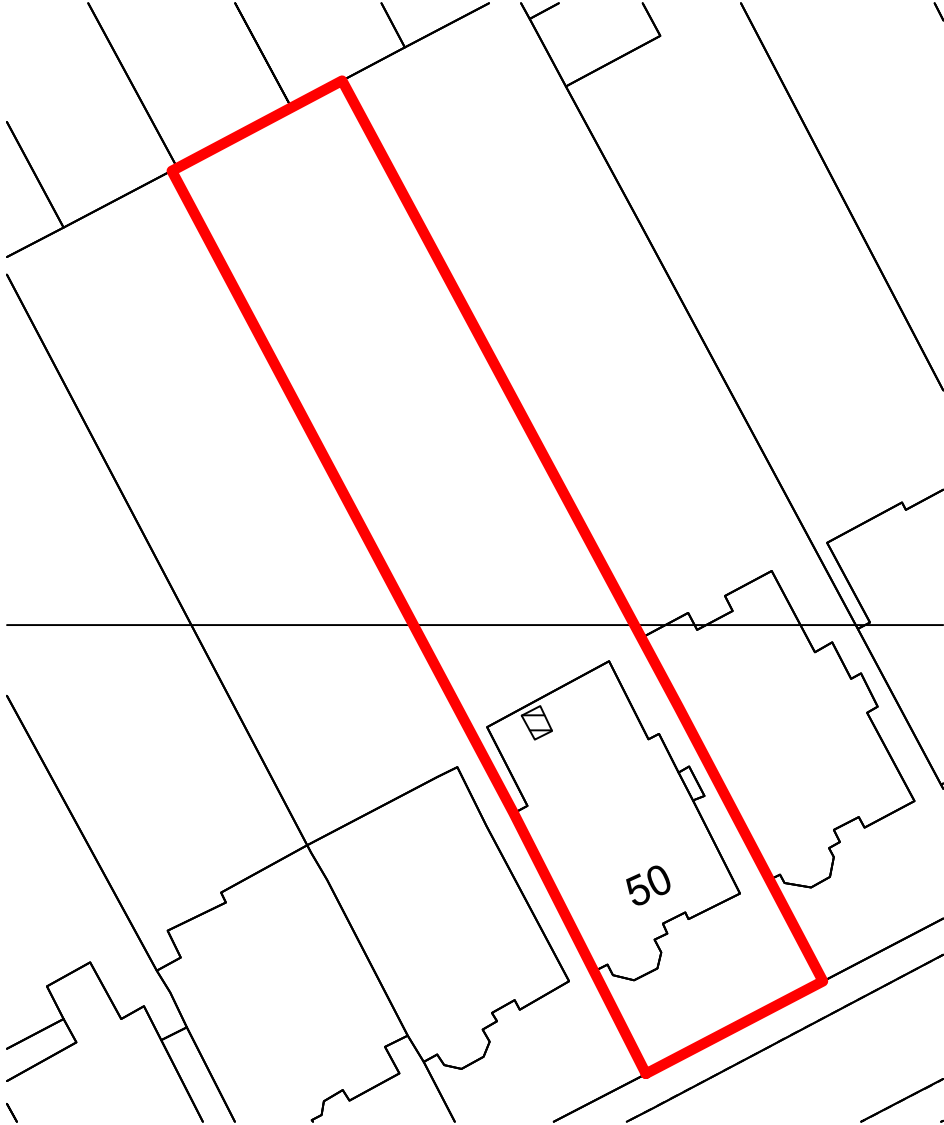

Proposed Block Plan (1:500)

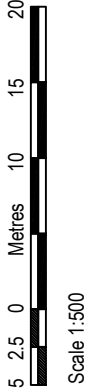

Scale 1:500

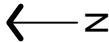

Existing Location Plan (1:1250)



Scale 1:1250

Rev	Date	Revision
Client:		
Miss Kinton		
Project:		
50 Coolhurst Road		
N8 8EU		
Drawing:		
Block & Location Plans		
Armstrong Simmonds Architects		
Unit 23, Battersea Business Centre, 99-109		
Lavender Hill, London, SW11 5QL		
t: 0207 228 1324		
e: projects@as-architects.co.uk		
Drawing Number:		
1118_50CR_X000		
Revision:		
*		
Scale:		
1:1250 / 1:500		
Date:		
JAN 2023		
Drawn:		
AM		
@A3		