


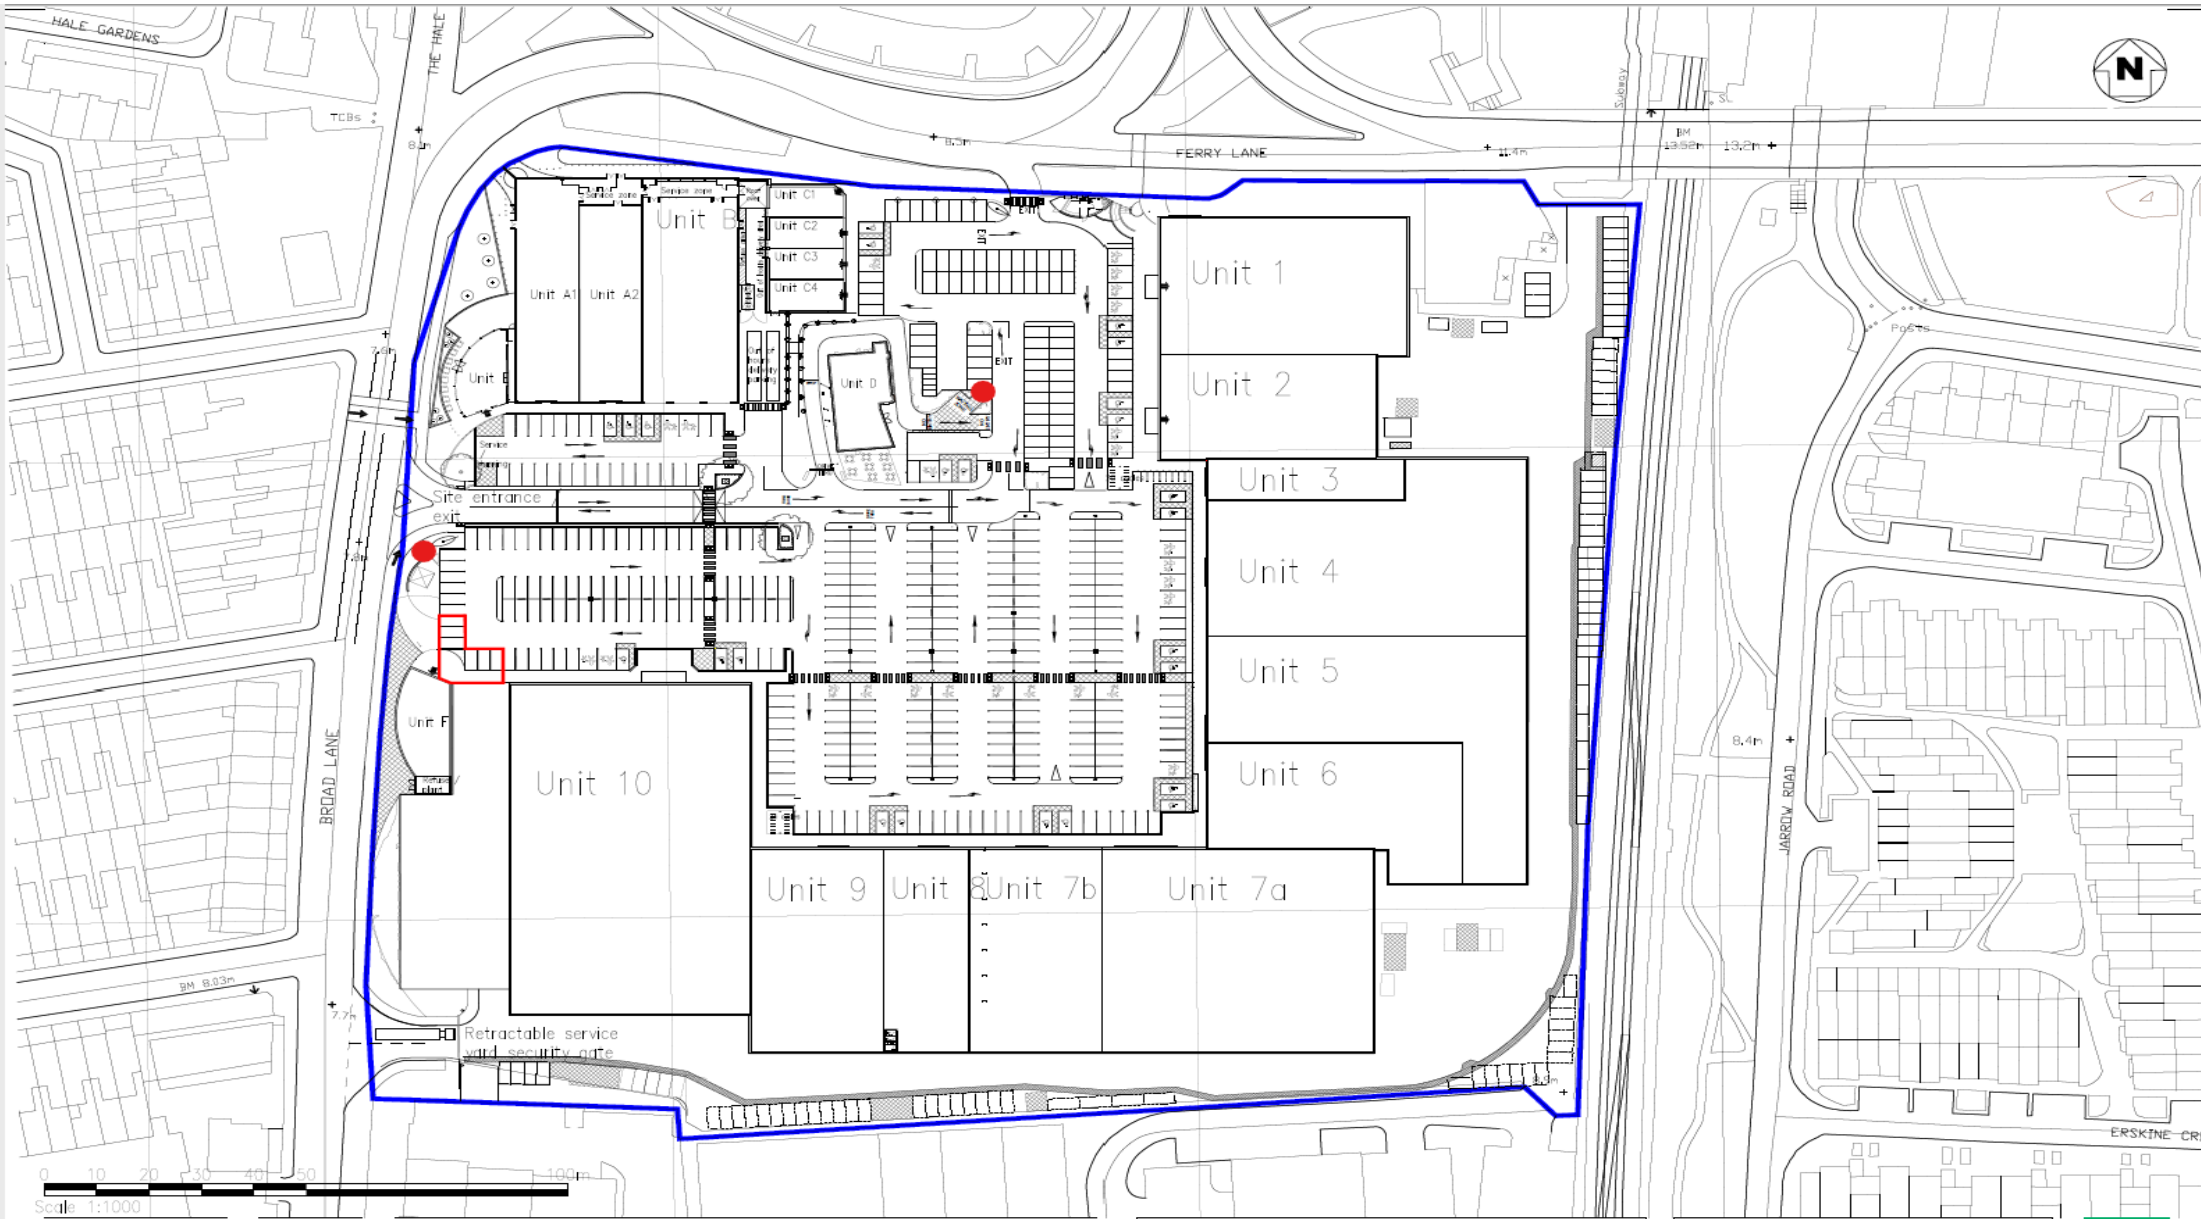

Offices Architecture
Woking Planning
London Master Planning
Milton Keynes Urban Design
Warsaw Interiors
Landscape

24 Church St. West
Woking, Surrey,
GU21 6HT
01483 494 350

info@prc-group.com
www.prc-group.com

Revisions:

- Planning Application
- Proposed Location of New Silver Birch

Drawn/Chkd: Date:

Client:
BRITEL FUND TRUSTEES LTD
Project:
PRET UNIT TOTENHAM HALE RETAIL PARK
Drawing Title:
LOCATION PLAN

Scale @ A3:
1:1000
Checked by:
SC
Date:
30.08.2022
Job No:
11558
Stage:
FE
Drawing No:
01
Rev:
*

Construction ☐ Preliminary ☐ Information ☐
Approval ☐ Tender ☐

PRC Architecture & Planning

