



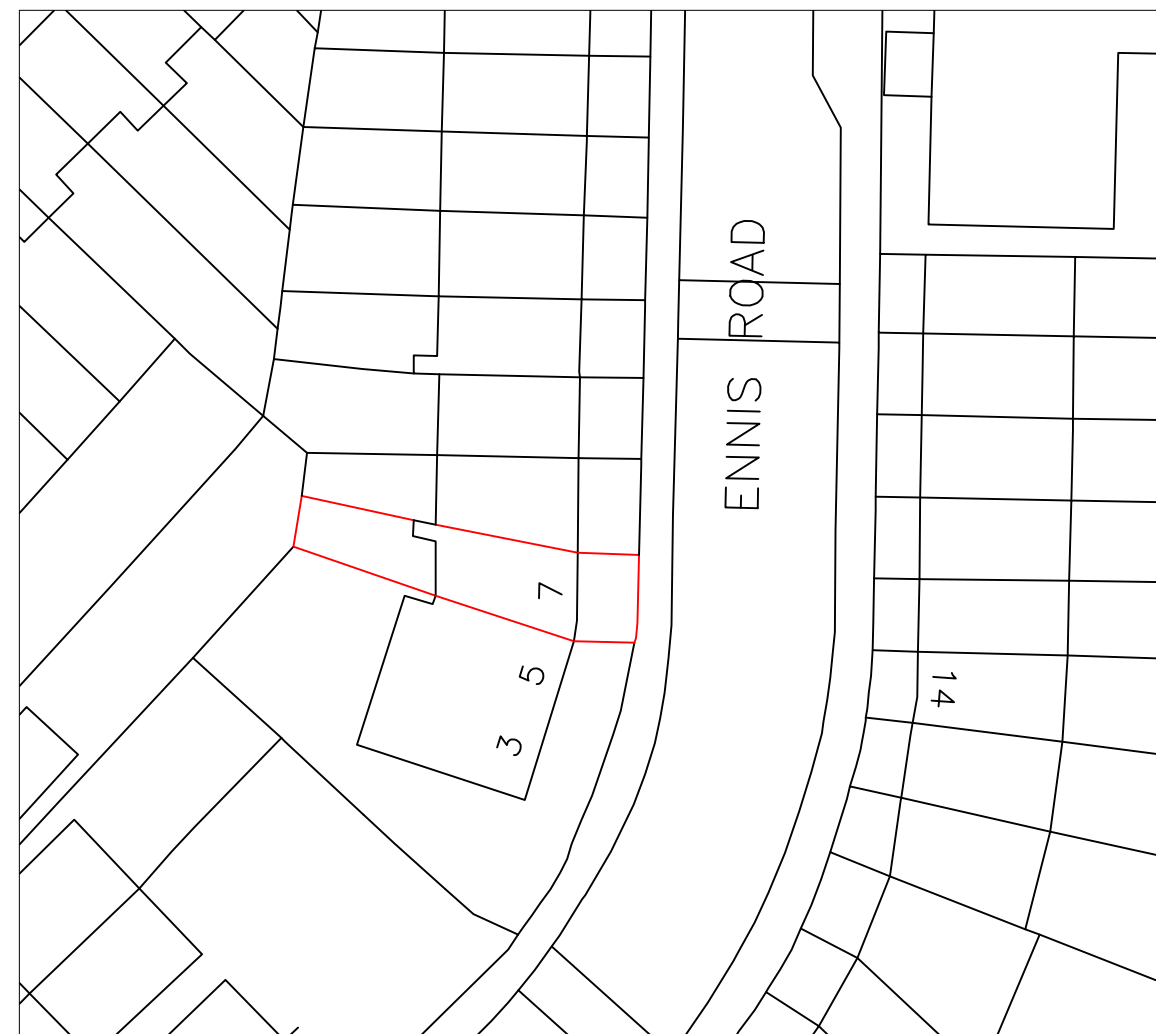

Location Plan
Scale 1:1250

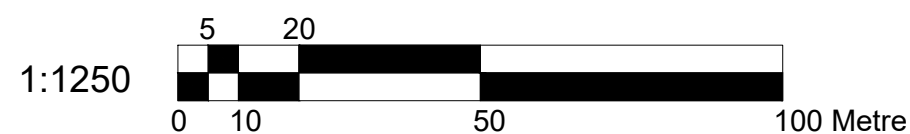

Block Plan
Scale 1:500



 Dimensions to be verified on site DO NOT SCALE FROM THIS DRAWING. Any areas indicated on this drawing are for guidance only. No responsibility is taken for their accuracy. This drawing is the property of BANCIL PARTNERSHIP LTD Copyright is reserved by them and the drawing is issued on the condition that it is not copied, reproduced, retained or disclosed to any unauthorised person, either wholly or in part without the consent in writing of BANCIL PARTNERSHIP LTD	Site Address:		Client Detail:		Title:			Drawn By: NM		Revisions:		
	7 Ennis Road Finsbury Park London N4 3HD		7 Ennis Road Finsbury Park London N4 3HD		Location Plan			Checked By: SM		Rev	Revision	Date
					Block Plan			Date: 11/2022				
								Drawing No. PL1/SM/3275 - 00				
	131 Heston Road, Hounslow, Middx, TW5 0RD Tel: 020 8574 4546 Fax: 020 8574 4526				Scale:	1:1250 / 500	Paper Size:	A3				