



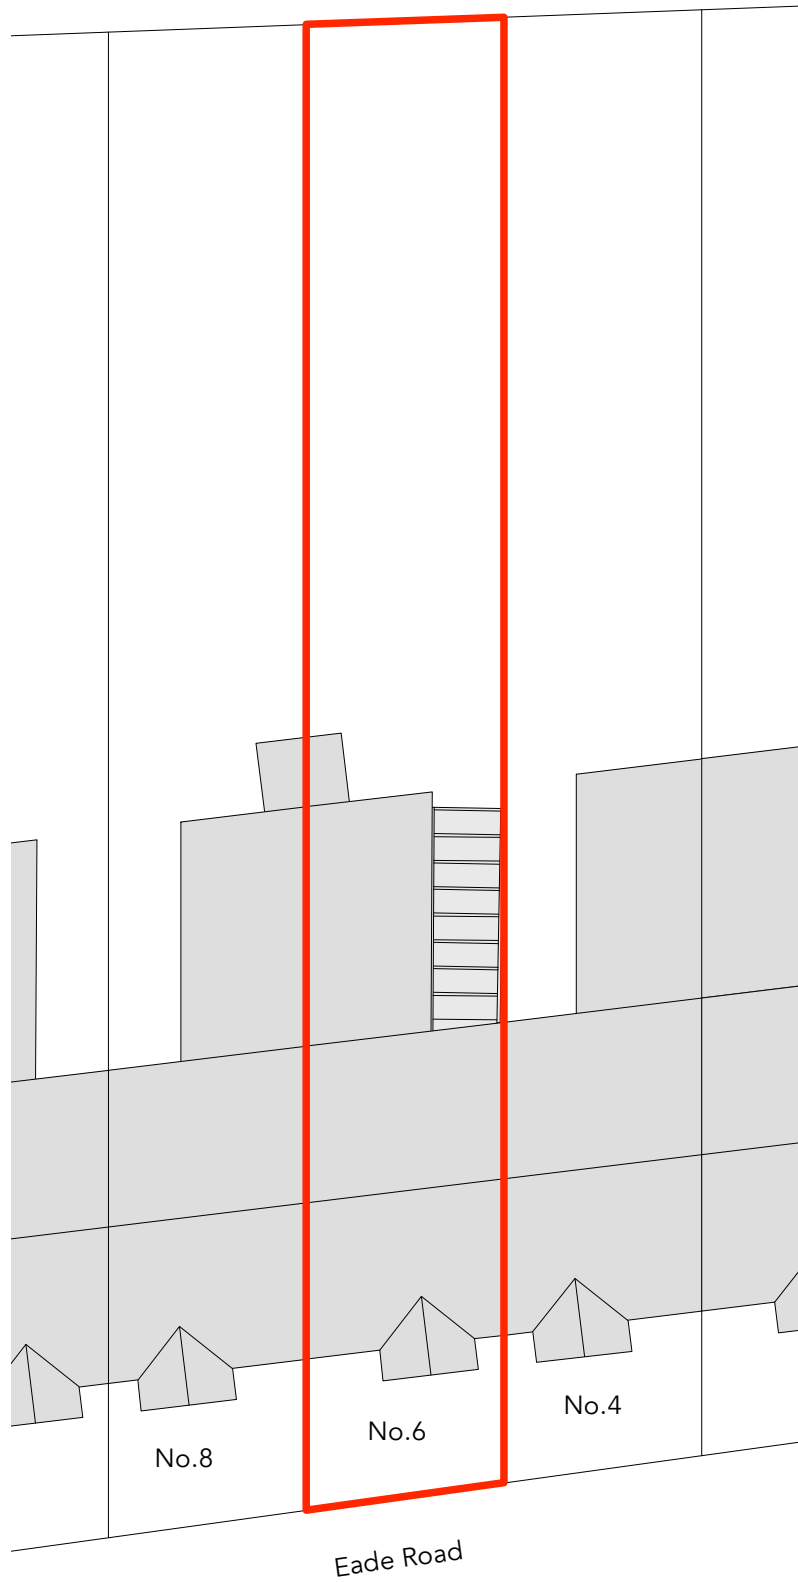

Existing Block Plan

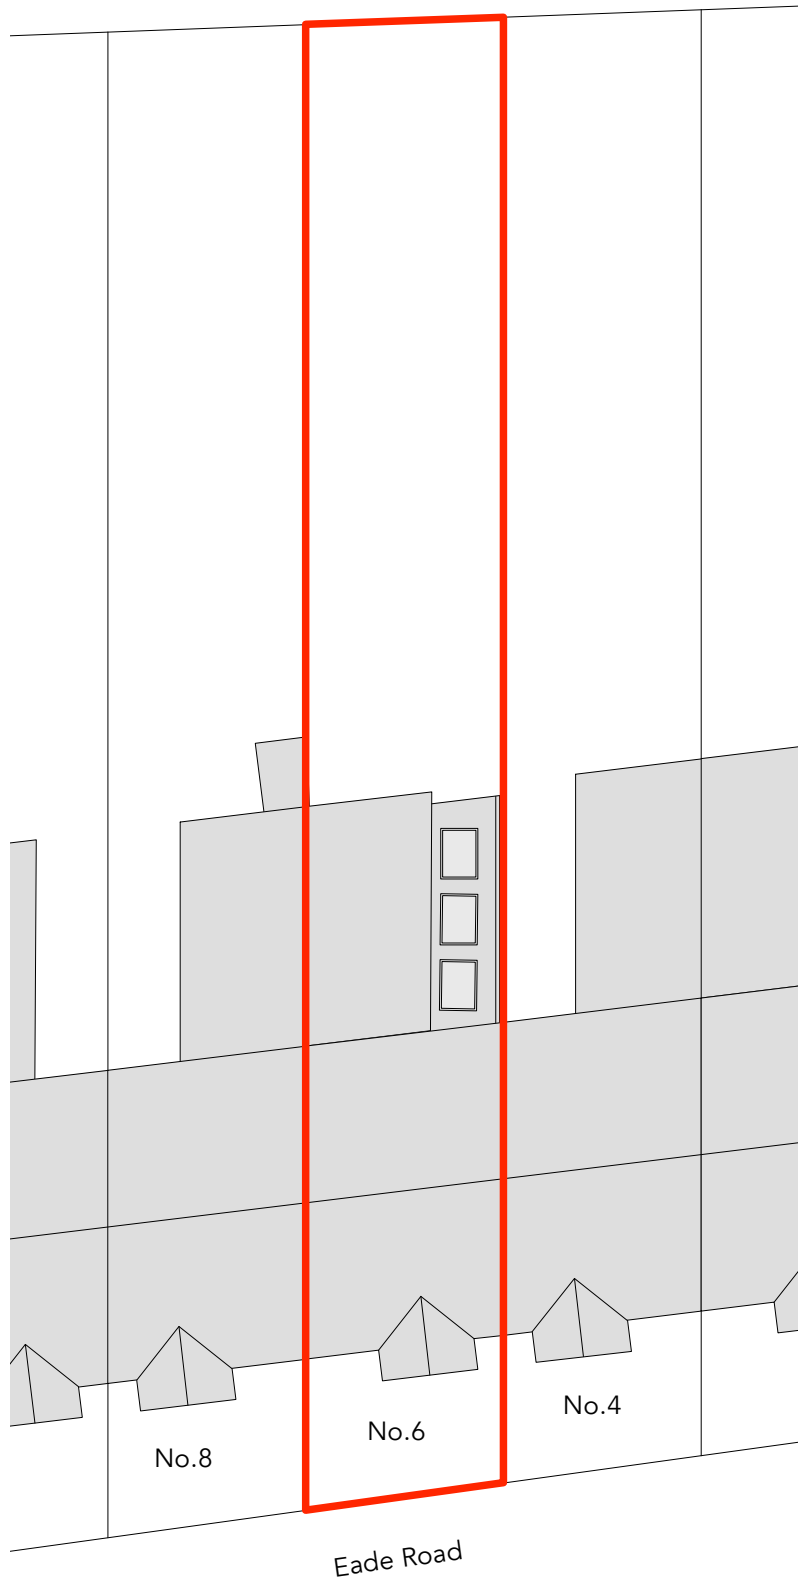

Proposed Block Plan



NOTES:
CONTRACTOR TO CHECK DIMENSIONS ON SITE PRIOR TO CONSTRUCTION AND NOTIFY ARCHITECT OF ANY DISCREPANCY.
THIS DRAWING TO BE READ IN CONJUNCTION WITH ALL OTHER RELEVANT CONTRACT DRAWINGS, SPECIFICATIONS, AND SCHEDULES.

No.	REVISIONS	DATE

Drawing: Block Plans
Project: 6 Eade Road
London
N4 1DH

Drawing No: 1421.102 Revision: -
Scale at A1: - Scale at A3: 1:200

Status: PLANNING
First Issue: 10.02.2023

MAGGIE TANNER ARCHITECTS
41 Abbotts Crescent E4 9SA 07948 393 566
www.maggietannerarchitects.com