


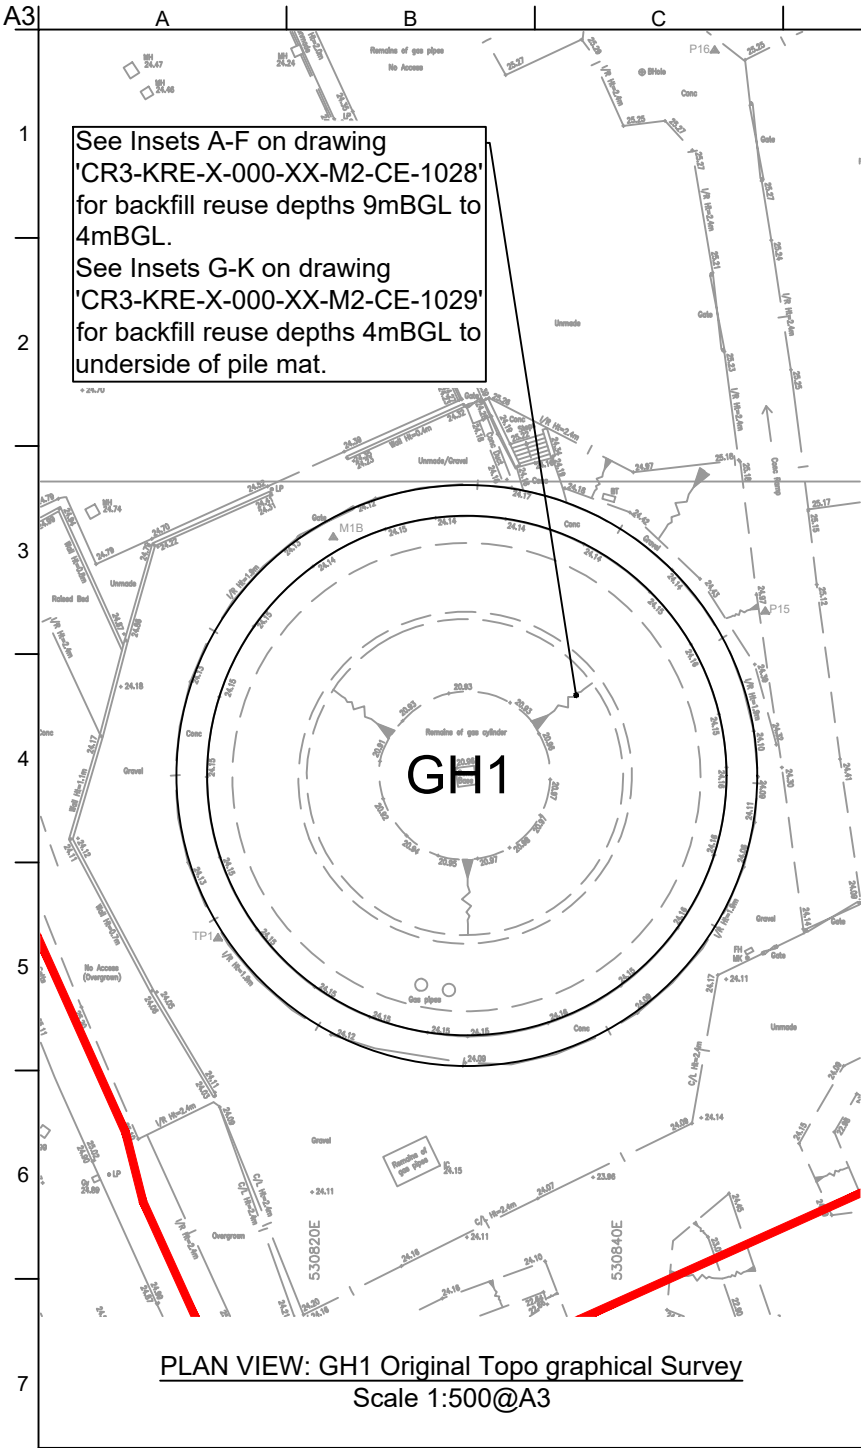

KEY TO PLAN

Site boundary







Drawing Control

This drawing is based on the following source information

Component	Company	Drwg/Model Ref.	Date/Issue
GH1 Backfill Levels	Keltbray Remediation	KBY-6075-DRAW-011	24.09.2020 / C01

Safety, Health and Enviromental Information

This drawing is for information only.

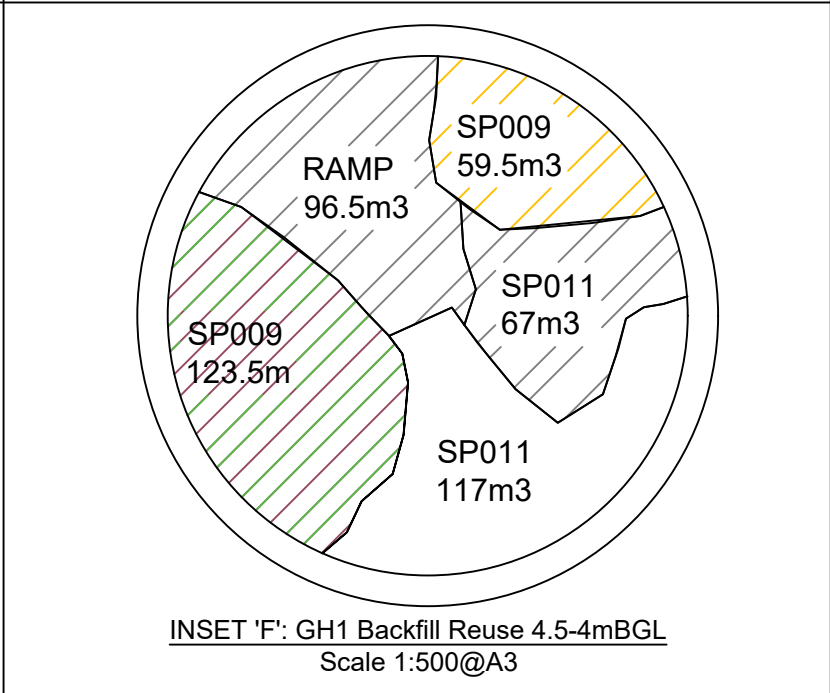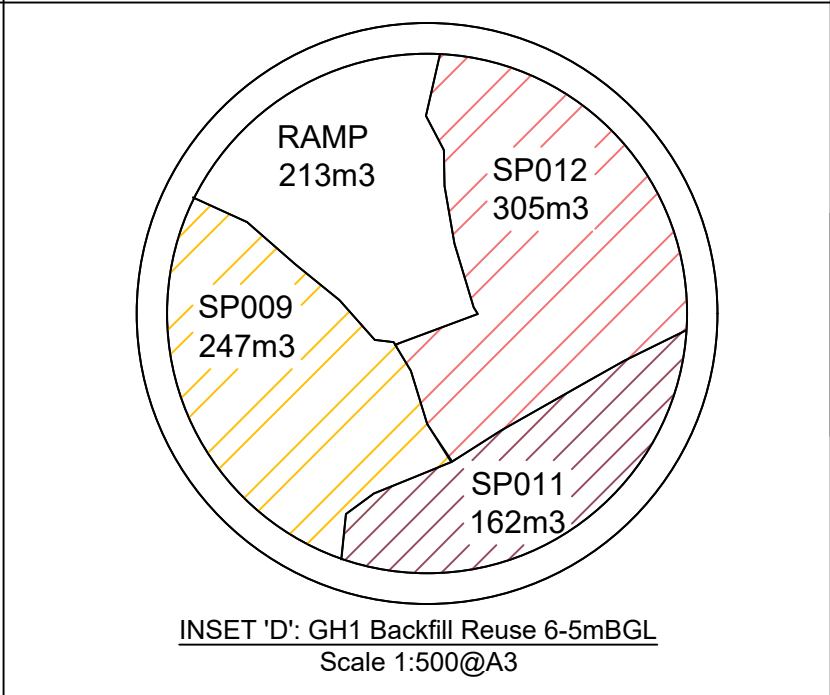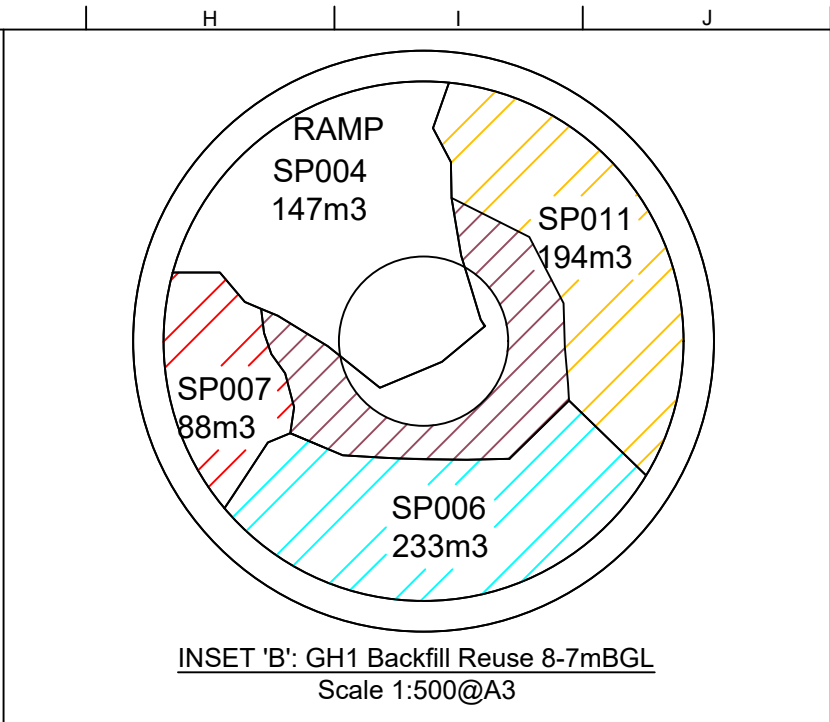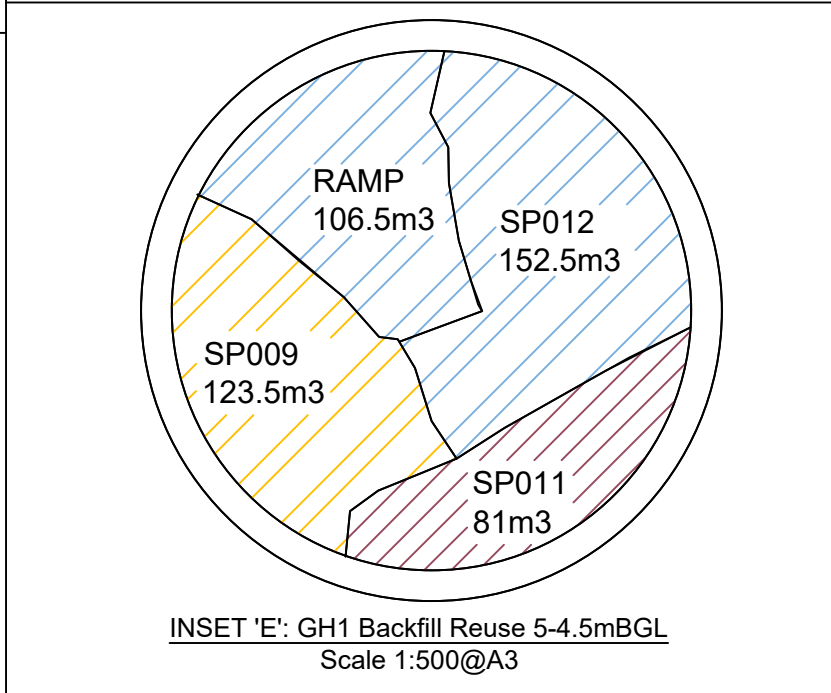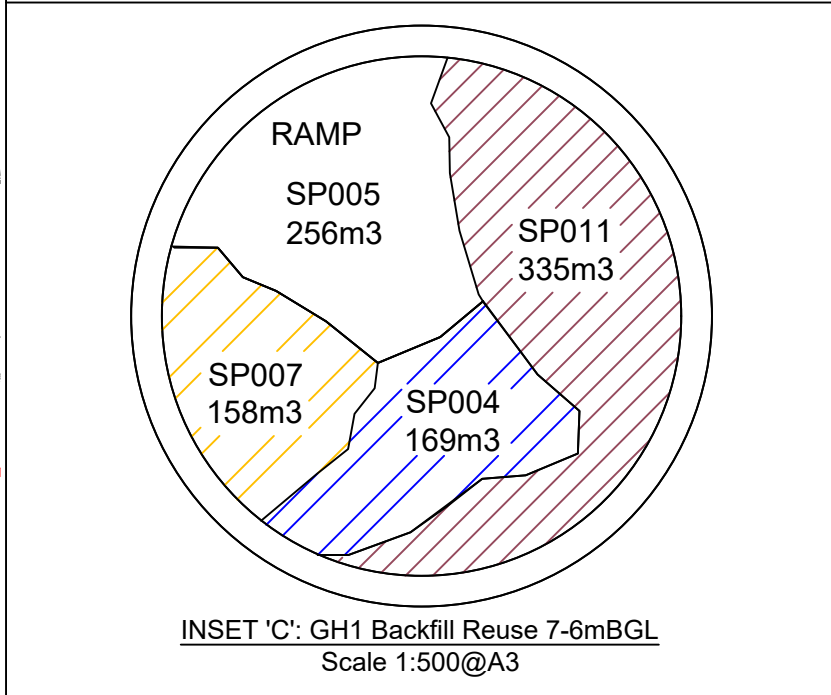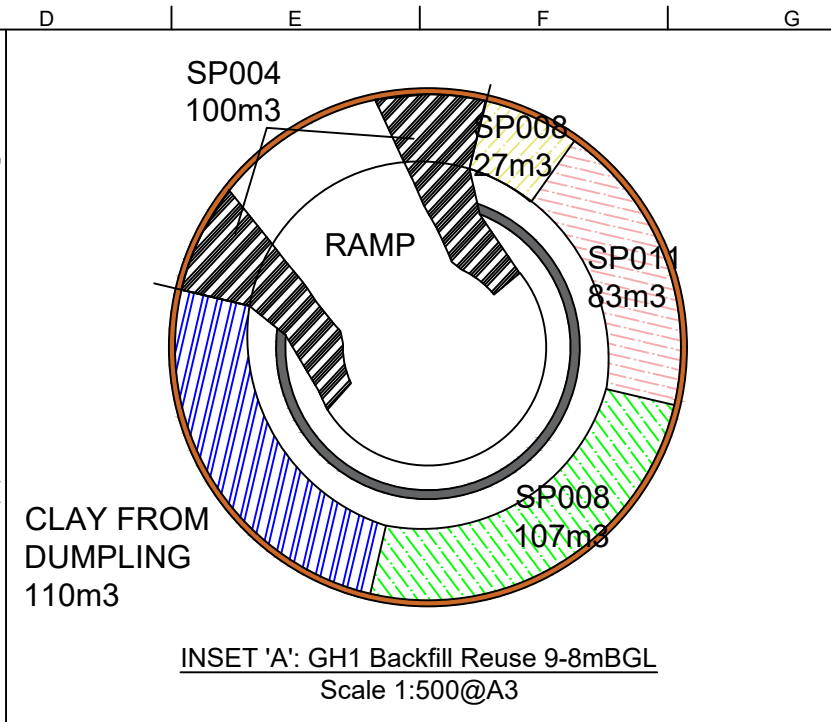

NOTES:

- This drawing is to be read in conjunction with all relevant engineer's drawings, architect's drawings and specifications.
- For setting out information, refer to the relevant architect's drawing.
- All elevations and levels are in metres and are related to Ordnance Datum (O.D.).
- All dimensions are in metres unless noted otherwise.
- Drawings should not be scaled either by hand or from the computer digital data, only figured dimensions are to be used.
- The contractor shall be responsible for the design, build and temporary works. They shall provide all temporary works during construction.
- Specific temporary works constraints arising from the permanent works design, if and where applicable, are noted on the Keltbray Remediation drawings to which they relate.
- Any discrepancies in the information provided should be immediately reported to the Engineer prior to the commencement of work.

P01	13.11.2020	MP	13.11.2020	JH
FIRST FOR REVIEW				
Rev	Date	By	Chkd	Appd

keltbray Remediation

St. Andrew's House
Portsmouth Road
Esher KT10 9TA
T: +44 (0)20 7643 1000 F: +44 (0)20 7643 1001 E: enquiries@keltbray.com
www.keltbray.com

Client

St William
Designed for life

Project Title
**CLARENDON ROAD GAS WORKS
PHASE 3**

Key Plan

Drawing Title
**GH1 BACKFILL REUSE LOCATIONS
SHEET 1 OF 2**

Scale at A3
NTS

Role
X - SUBCONTRACTOR

Suitability
S2 - FOR INFORMATION

Keltbray Remediation Job No	Rev
6075	P01

Name
CR3-KRE-X-000-XX-M2-CE-1028
Phase - Originator - Role - Zone - Level - Type - Element - Number

© Keltbray Group