


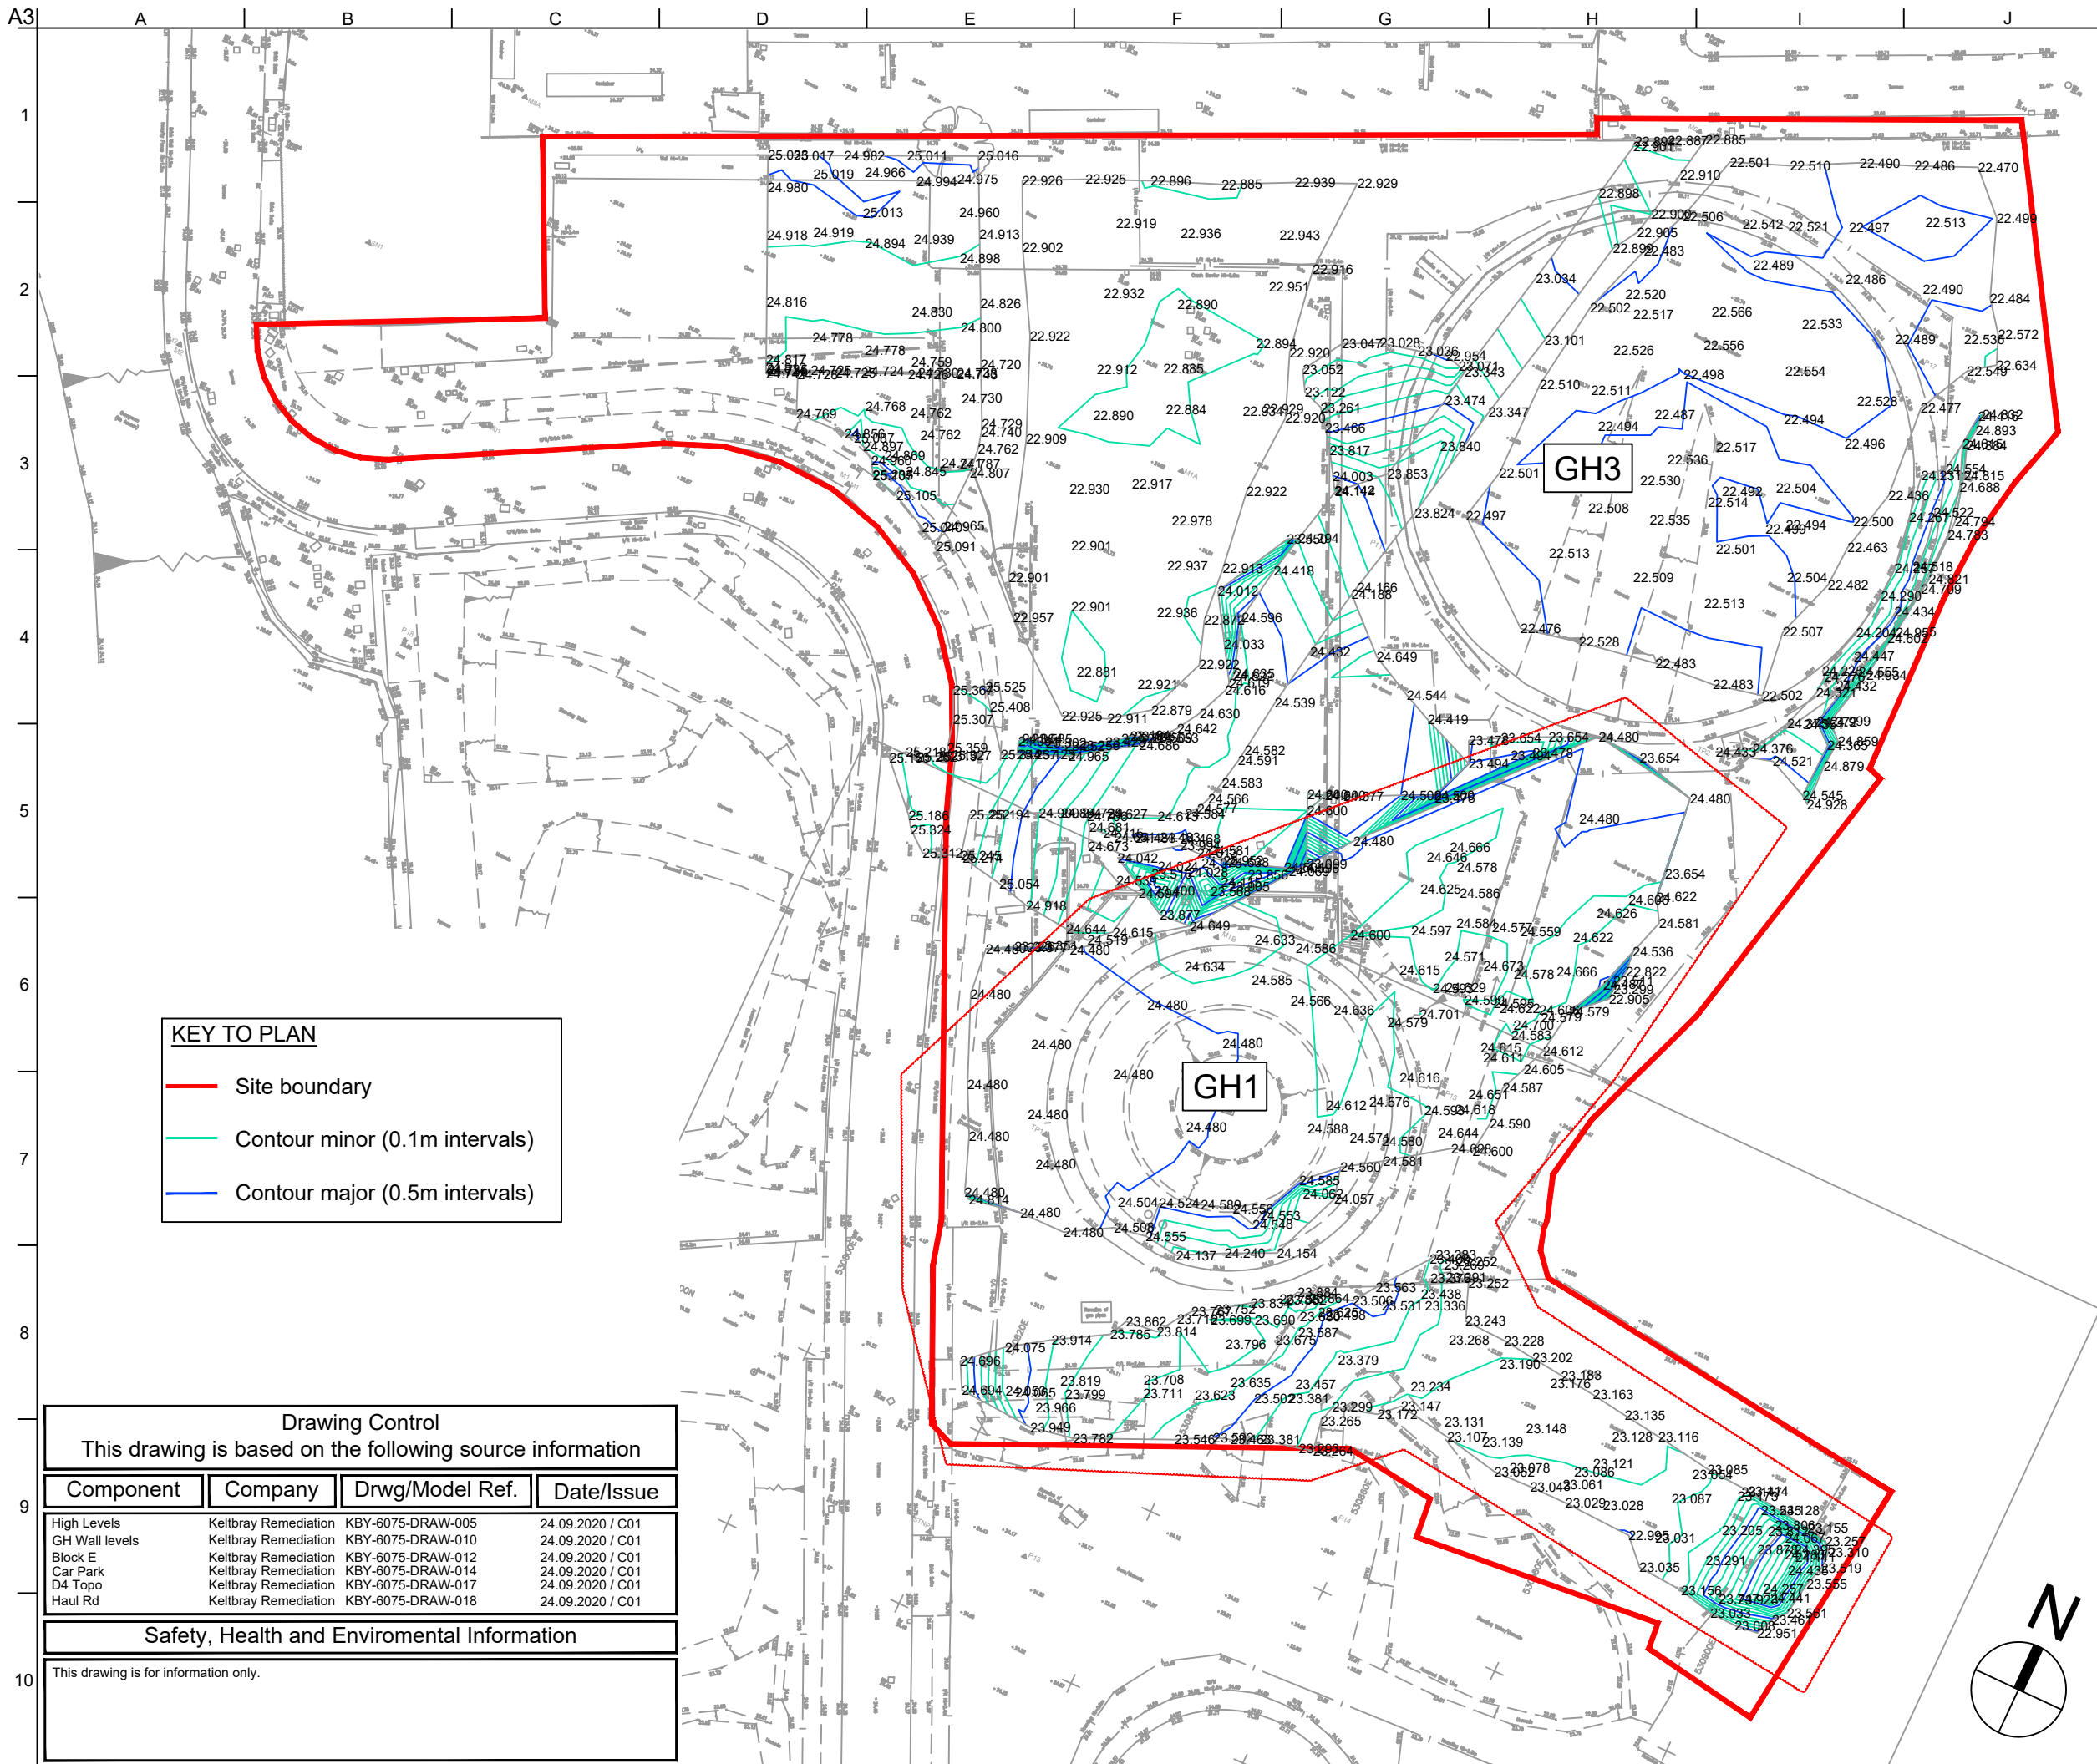

KEY TO PLAN

Site boundary

Contour minor (0.1m intervals)

Contour major (0.5m intervals)

Drawing Control			
This drawing is based on the following source information			
Component	Company	Drwg/Model Ref.	Date/Issue
High Levels	Keltbray Remediation	KBY-6075-DRAW-005	24.09.2020 / C01
GH Wall levels	Keltbray Remediation	KBY-6075-DRAW-010	24.09.2020 / C01
Block E	Keltbray Remediation	KBY-6075-DRAW-012	24.09.2020 / C01
Car Park	Keltbray Remediation	KBY-6075-DRAW-014	24.09.2020 / C01
D4 Topo	Keltbray Remediation	KBY-6075-DRAW-017	24.09.2020 / C01
Haul Rd	Keltbray Remediation	KBY-6075-DRAW-018	24.09.2020 / C01
Safety, Health and Enviromental Information			
This drawing is for information only.			

- NOTES:
1.

This drawing is to be read in conjunction with all relevant engineer's drawings, architect's drawings and specifications.
2.

For setting out information, refer to the relevant architect's drawing.
3.

All elevations and levels are in metres and are related to Ordnance Datum (O.D.). All dimensions are in metres unless noted otherwise.
4.

Drawings should not be scaled either by hand or from the computer digital data, only figured dimensions are to be used.
5.

The contractor shall be responsible for the design, build and temporary works. They shall provide all temporary works during construction.
6.

Specific temporary works constraints arising from the permanent works design, if and where applicable, are noted on the Keltbray Remediation drawings to which they relate.
7.

Any discrepancies in the information provided should be immediately reported to the Engineer prior to the commencement of work.


C02	11.01.2021	MP	11.01.2021	JH
POCKET PARK AND GH1 LEVELS				
C01	13.11.2020	MP	13.11.2020	JH
CONSTRUCTION RECORD				
Rev	Date	By	Chkd	Appd



St. Andrew's House
Portsmouth Road
Esher KT10 9TA
T: +44 (0)20 7643 1000 F: +44 (0)20 7643 1001 E: enquiries@keltbray.com
www.keltbray.com
Client

St William
Designed for life

Project Title
CLARENDON ROAD GAS WORKS
PHASE 3

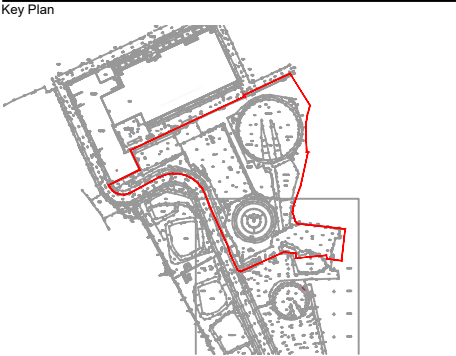

Drawing Title
FINAL SITE LEVELS

Scale at A3
NTS

Role
X - SUBCONTRACTOR

Suitability
CR-CONSTRUCTION RECORD

Keltbray Remediation Job No	Rev
6075	C02
Name	
CR3-KRE-X-000-XX-M2-CE-1032	
Phase - Originator - Role - Zone - Level - Type - Element - Number	