



BLOCK PLAN SCALE: 1:500

1:500

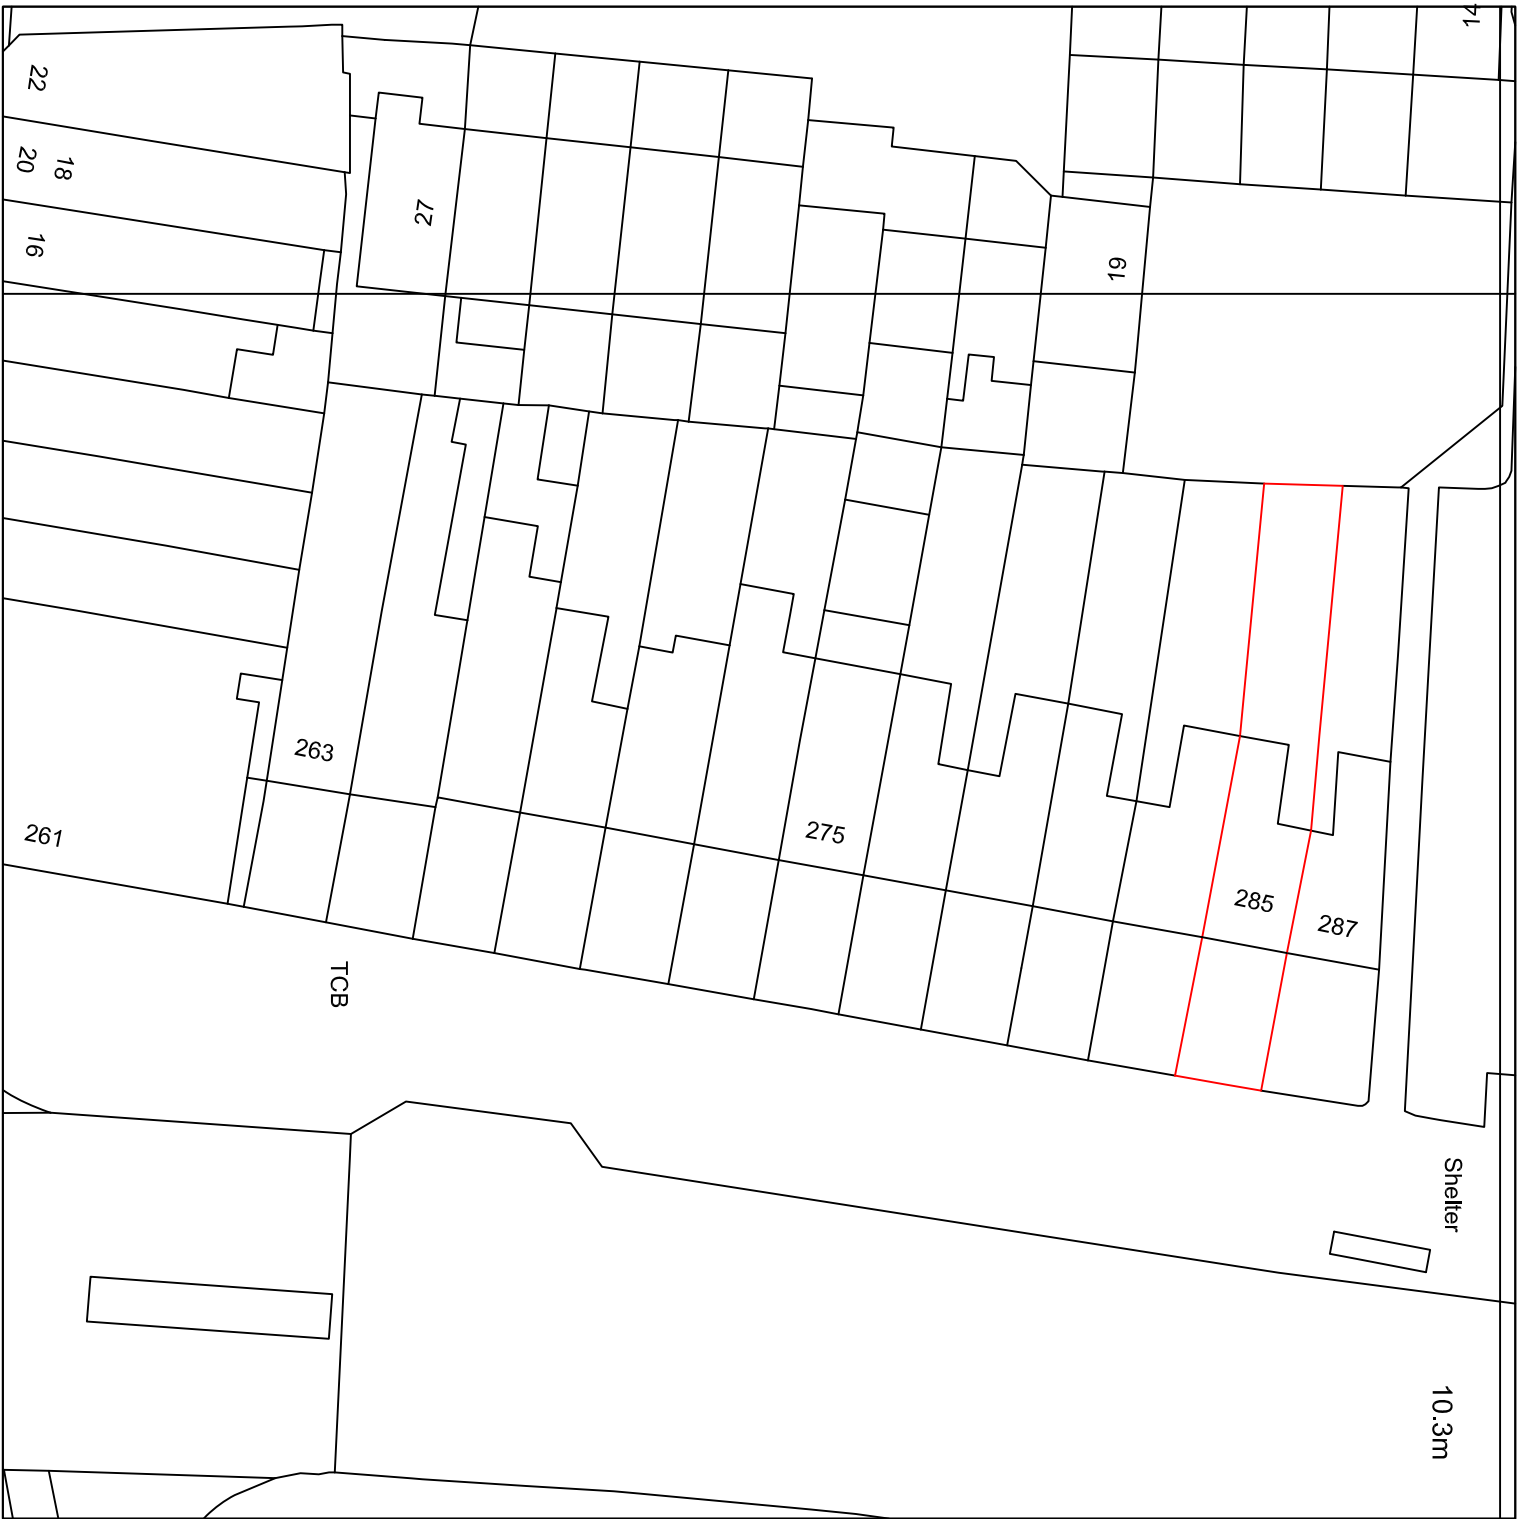

LOCATION PLAN SCALE: 1:1250

1:1250

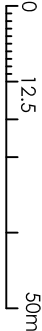

Site Area

Project:		Title:		Scale: 1:1250, 1:500 @ A3	
285 High Road, London N15 4RR		Location Plan Block Plan		Date: 5th July 2022	
				Drawing No.: 01	
				Revision	