


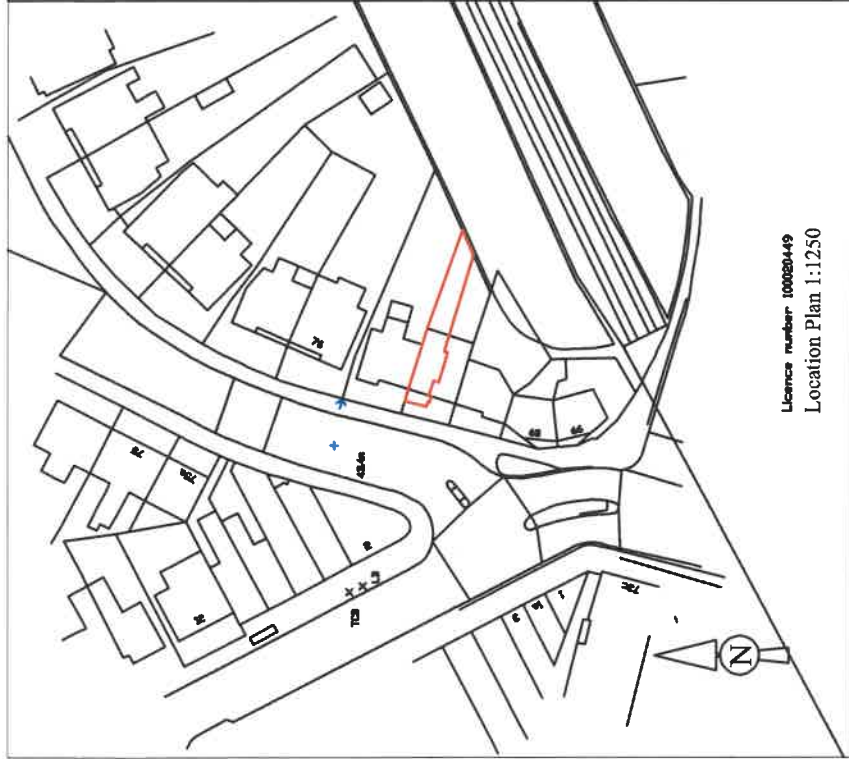

Licence number: 10080449
Location Plan 1:1250

 **AJ PLANS**
OCC. Building A
105 Ende Road
London, N4 1TU
Tel: (020) 8150 1820
email: info@ajplans.co.uk
web: www.ajplans.co.uk

Main Plan



LEASE

COMMON AREA

PROPERTY ADDRESS:

72 Stapleton Hall Road
London N4 4QA

TITLE:

Flat 1

SCALE:

1:100 (A3)

DRAWING No:


SHRH.72.GF1.LP.

DATE:


29.10.21.

DRAWN BY:

B.W.

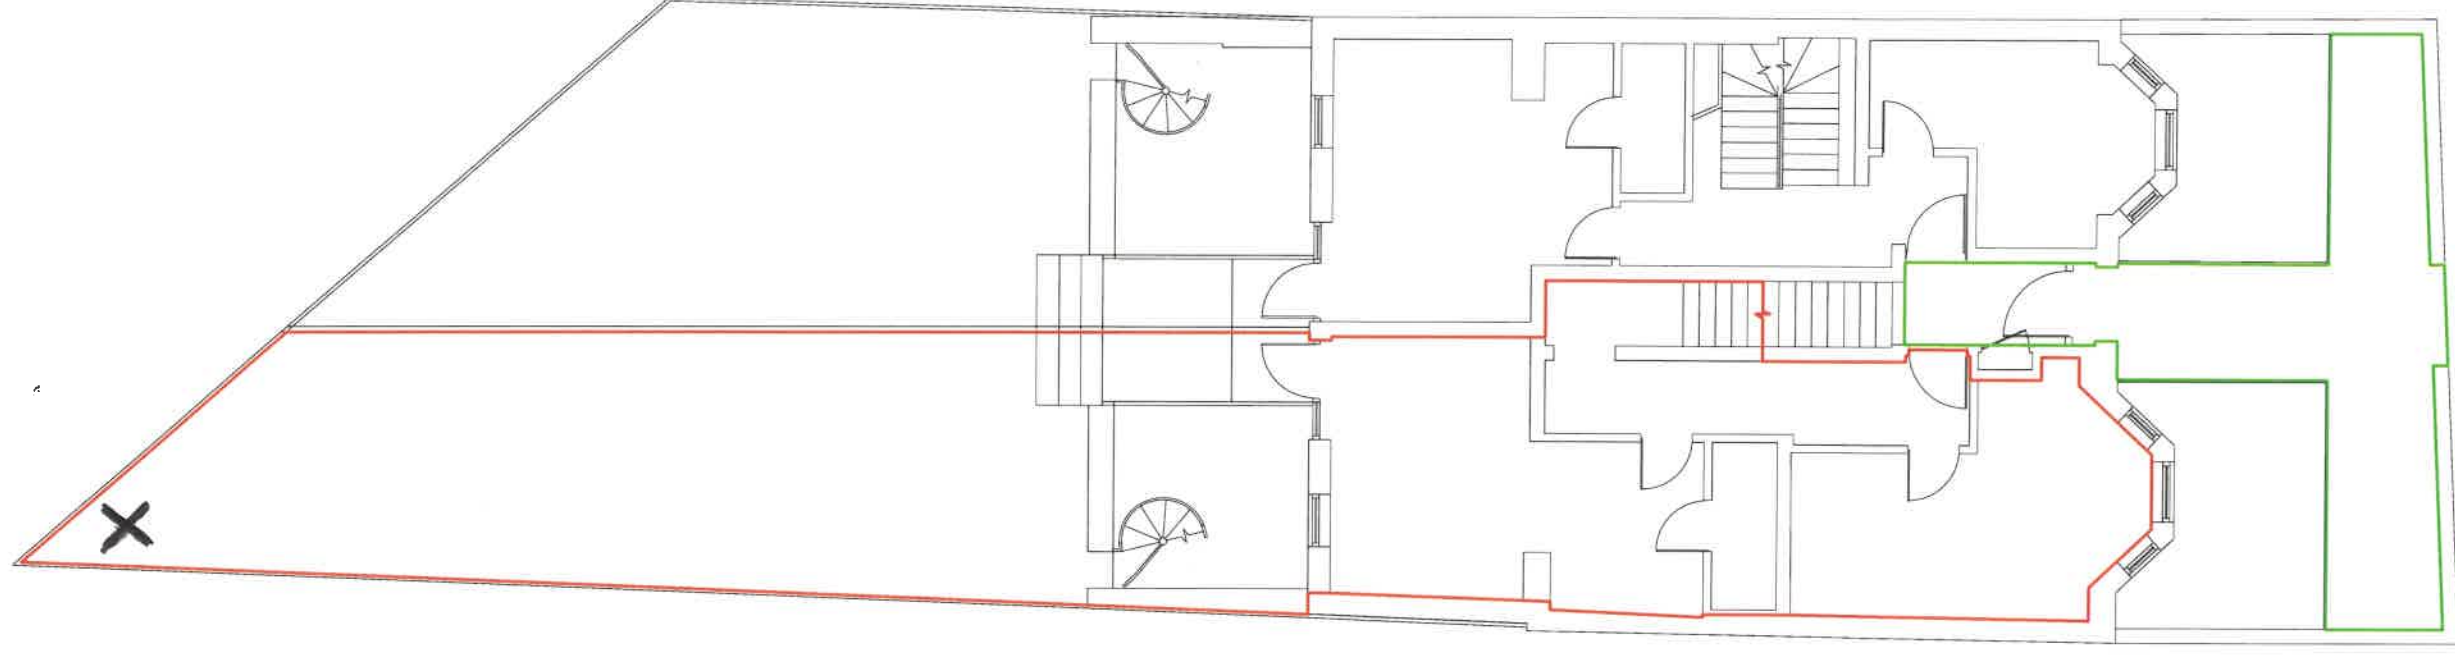

Ground Floor

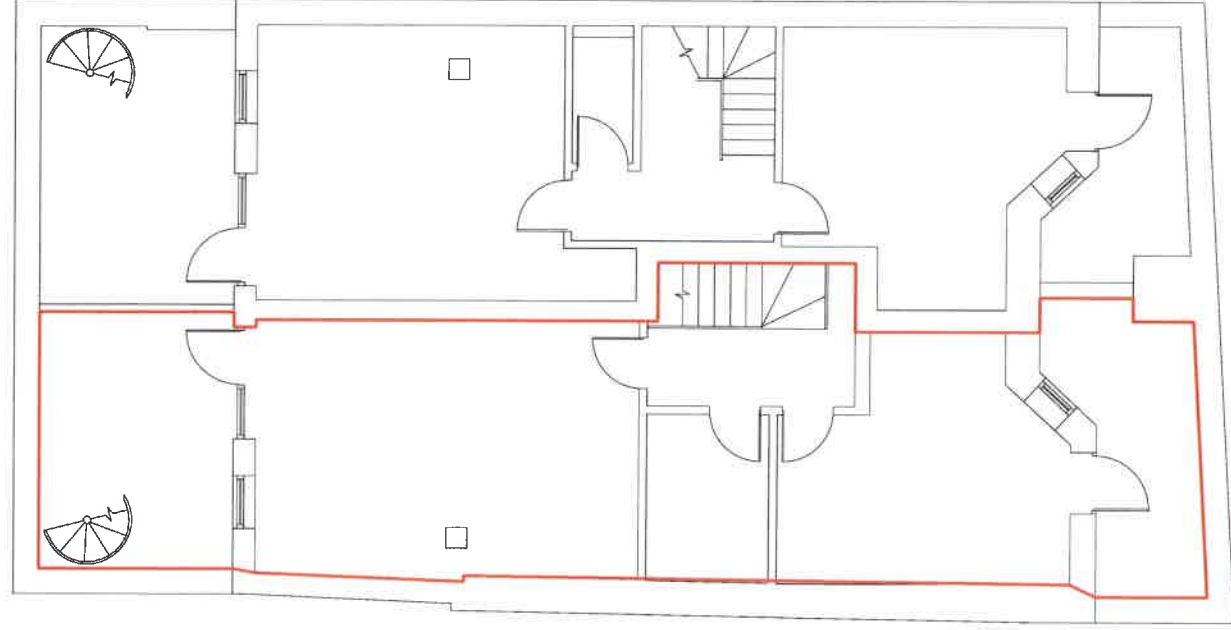

Basement