



DRAWING KEY

SITE: 467 m²
GIA: 327 m²



Signage - Proposed Elevation 1:100

SIGN B - NEW EXTERNAL METAL
PROJECTING SIGN


Powder Coated Dark Green RAL 6005
White Lettering RAL 9003

SIGN A - NEW EXTERNAL METAL
DISPLAY BOARD

Powder Coated Dark Green RAL 6005
White Lettering RAL 9003

Existing landscaping
to be retained

Signage - Proposed Plan 1:100

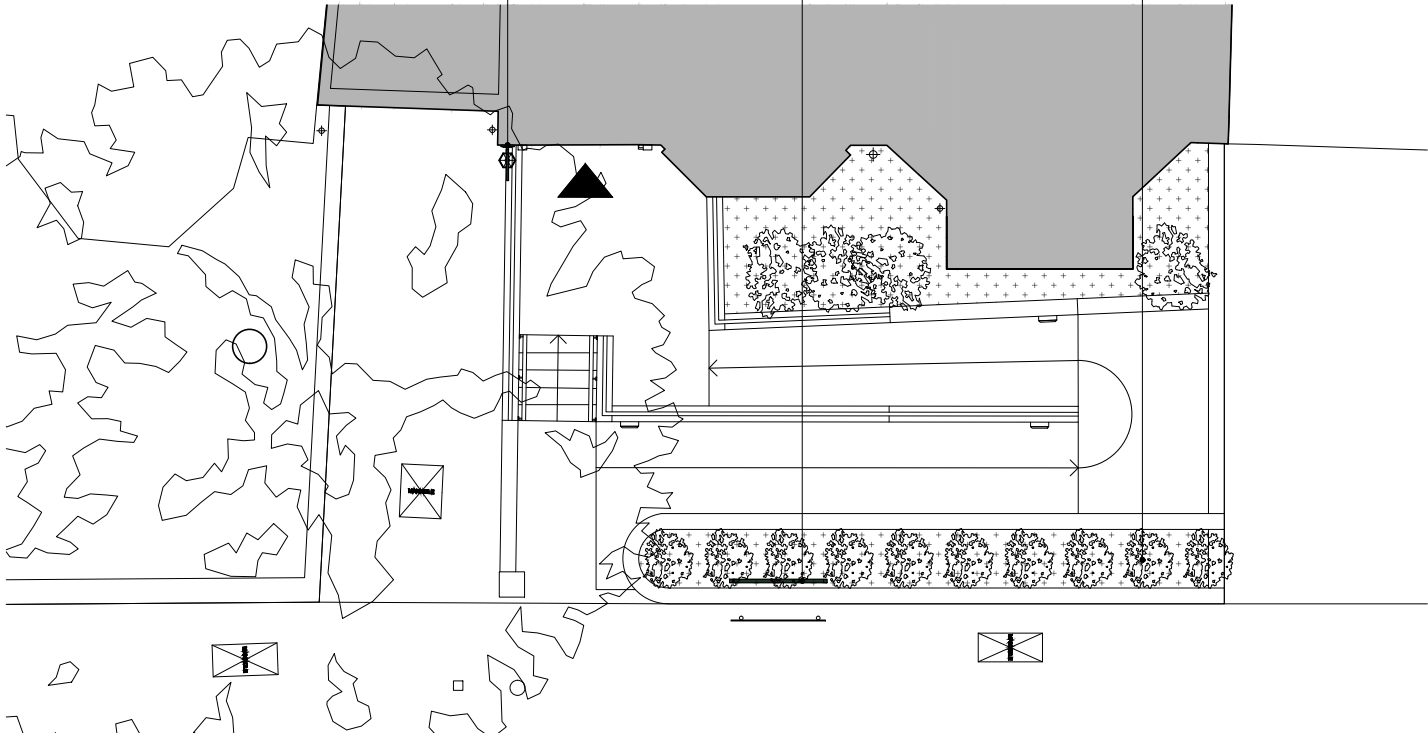

1:100 SCALE BAR

Metres 1 2 3 4

ISSUE

PLANNING

DATE 17.02.2023

REVISION N/A

DRAWING TITLE

PROPOSED
SIGNAGE

DWG REF 5056_KW_P_DR_06-02

SCALE 1:100 (A3)

PROJECT 1 Dukes Avenue, Muswell Hill
London, N10 2PS

Kennedy Woods

Unit B3.2 Bussey Building
133 Copeland Road, SE15 3SN
hello@kennedywoods.co.uk
020 7993 8205

GENERAL NOTES

Accuracy Of Information

If any discrepancies exist between this drawing and site conditions or information provided by other consultants, contractors, sub-contractors, or if otherwise unclear, notify the architect immediately.

This drawing is the copyright of Kennedy Woods Architecture Ltd and may not be copied, altered or reproduced in any way or passed to a third party without written authority. Kennedy Woods assumes no liability for changes and / or revisions made to drawings by the client and / or contractor. The drawing is provided for planning purposes only. All dimensions to be confirmed prior to fabrication. If any discrepancies exist between this drawing and site conditions or information by other consultants, contractors, sub-contractors, or if otherwise unclear, notify the architect immediately. Drawing to be read in conjunction with all other issued documentation.