



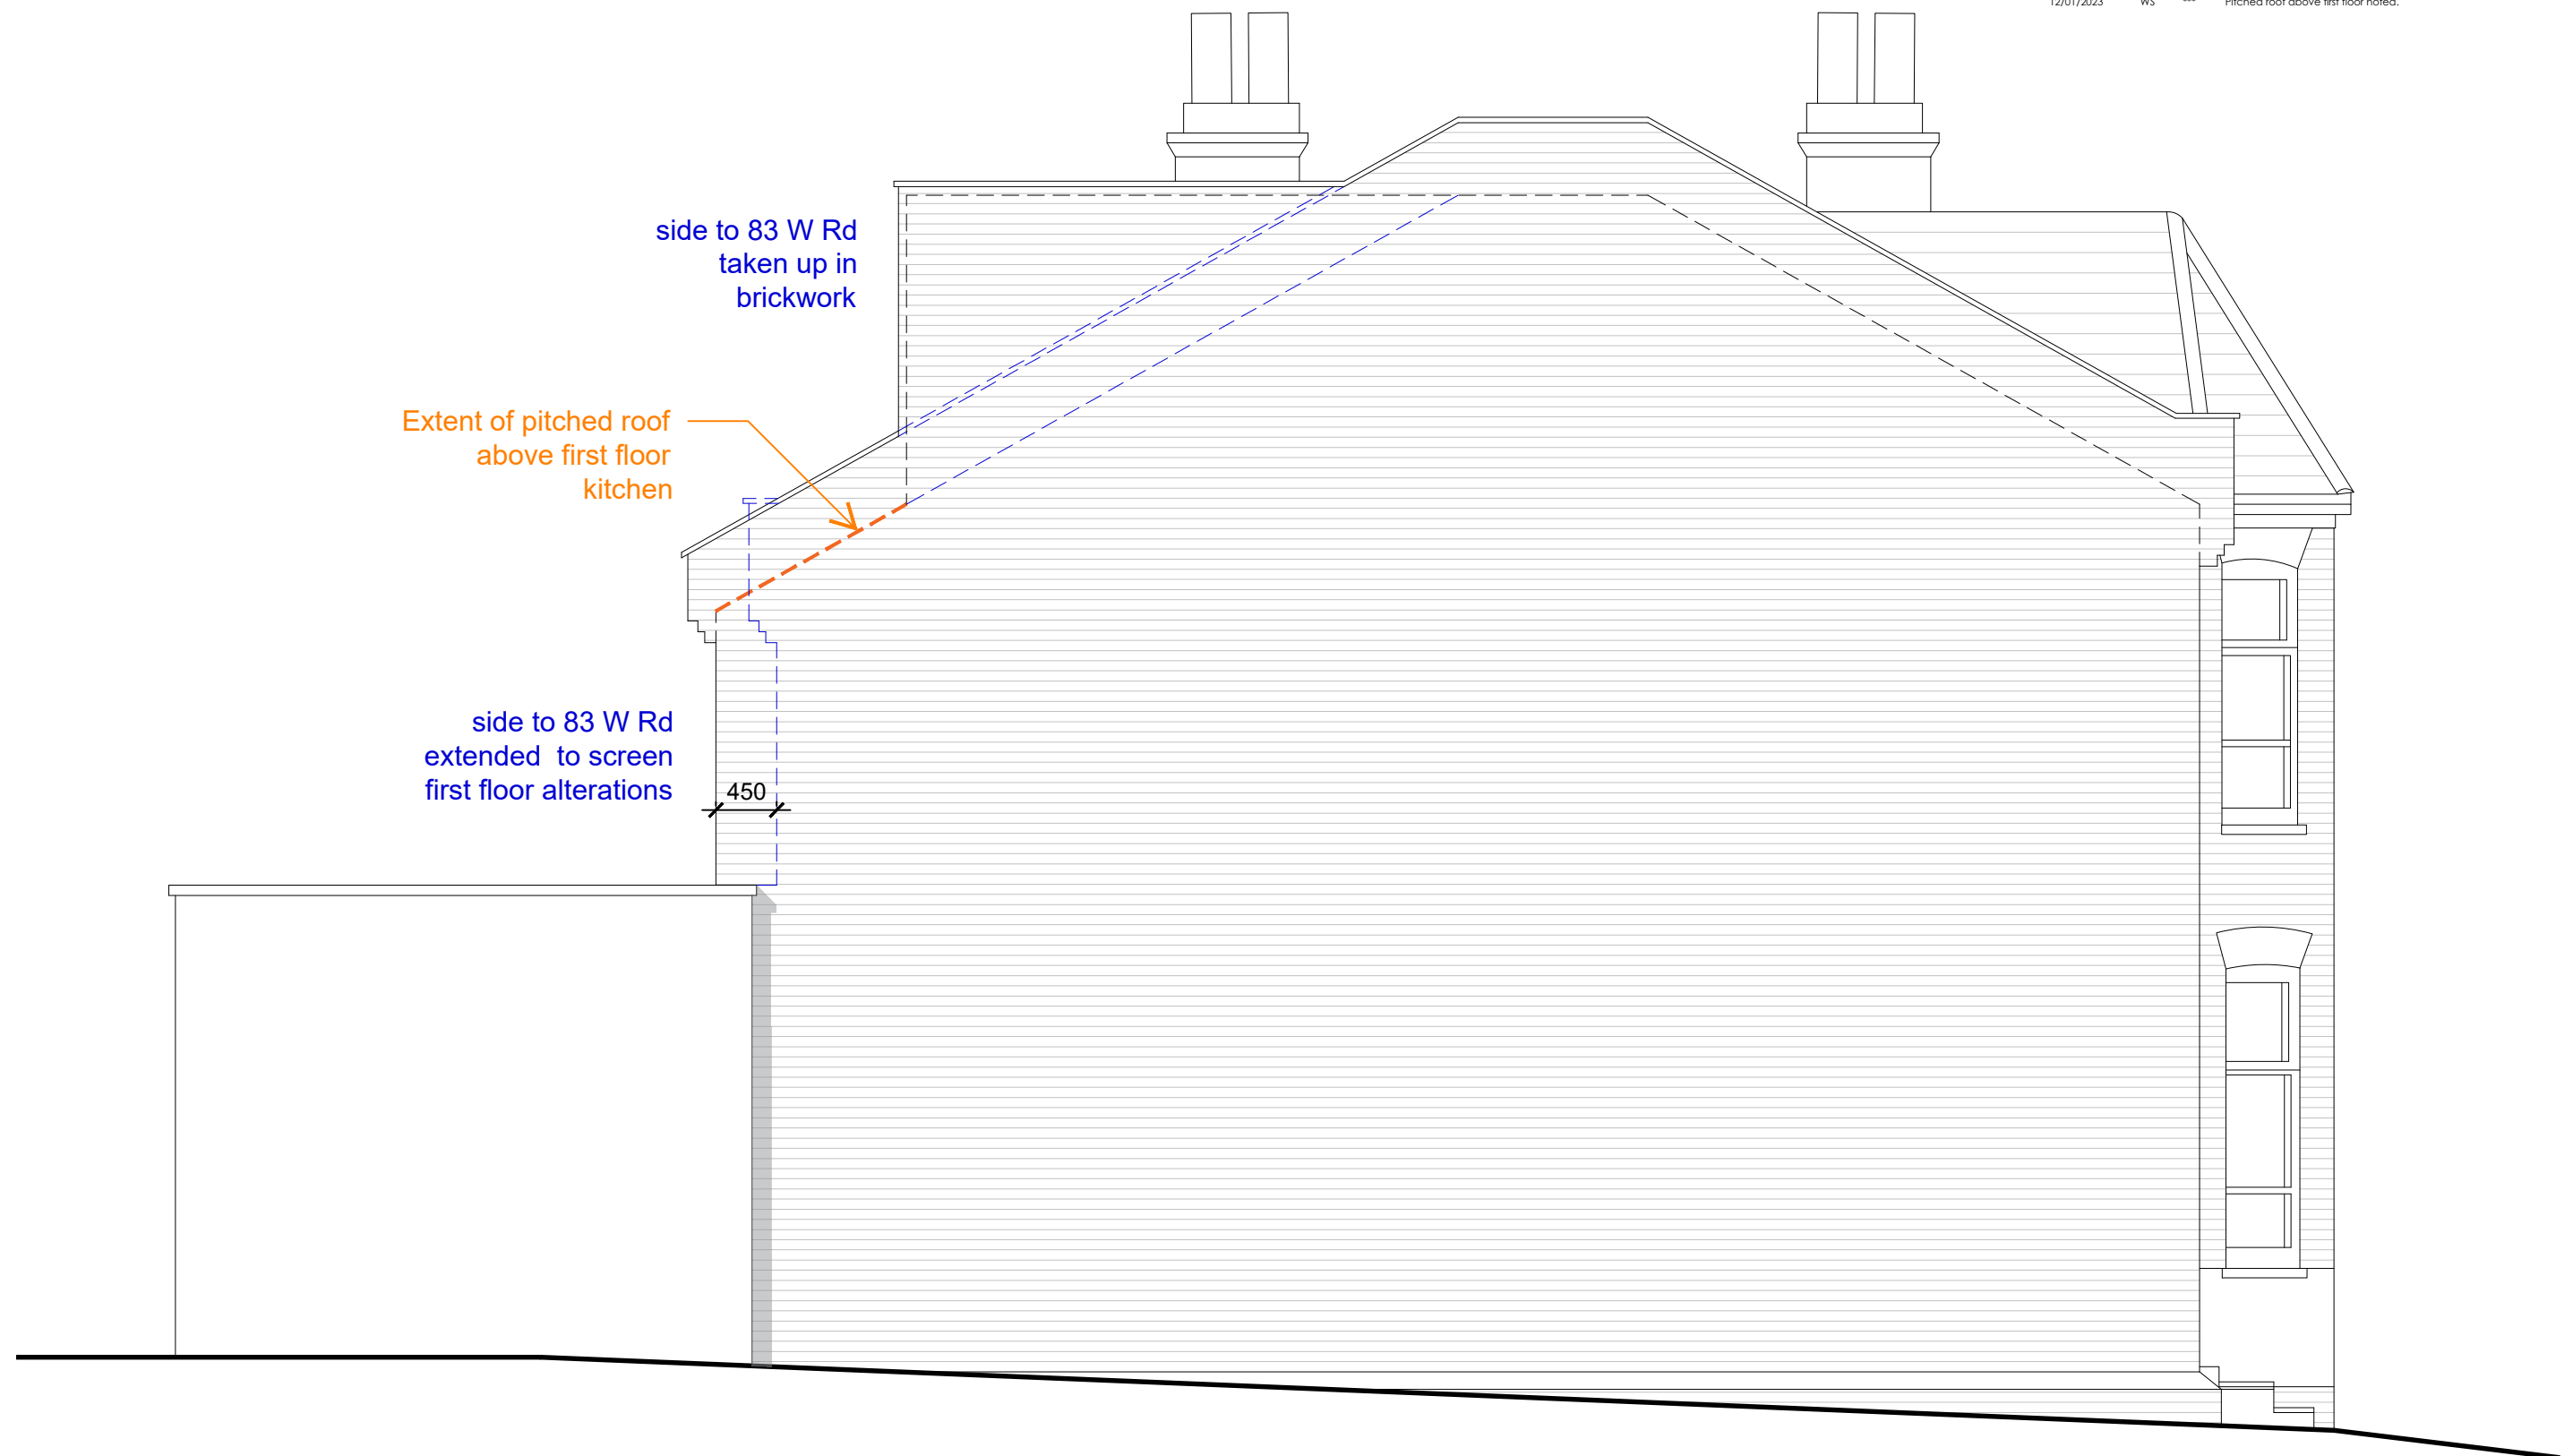

Southern Side Elevation

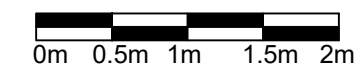

85 Wightman Road, London N4 1RJ		Job No. 22_102
Dwg No. AL(0)14		Rev. A
Title Proposed Southern Side Elevation		
Date 17/11/2022	Drawn	Scale 1:50 @ A3
 Architects · Town planners Environmental & Urban design		
Unit 1A, Compass Business Park, Pacific Road, Cardiff. CF24 5HL		www.c2architects.co.uk tel: 029 20452100