


17 Frome Road N22 6BP Block Plan

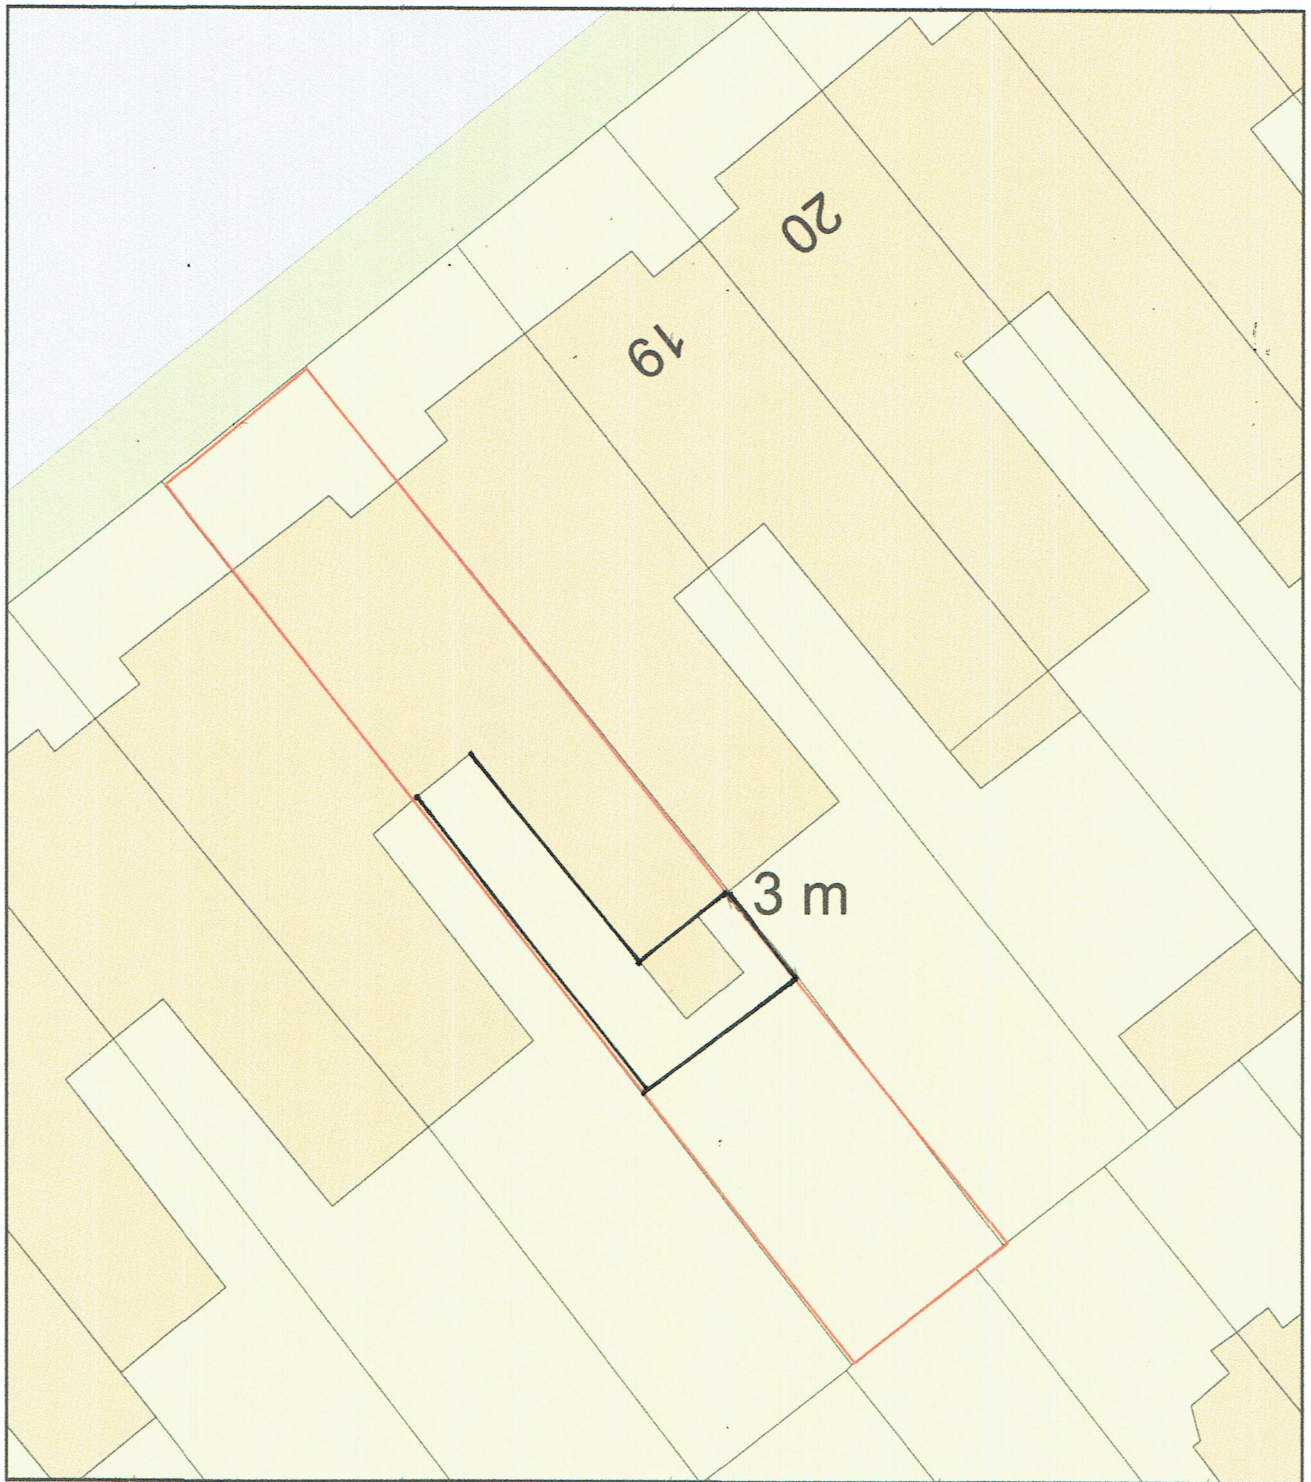

Plan Produced for: Sinead O' Reilly

Date Produced: 17 Aug 2022

Plan Reference Number: TQRQM22229115057862

Scale: 1:200 @ A4