




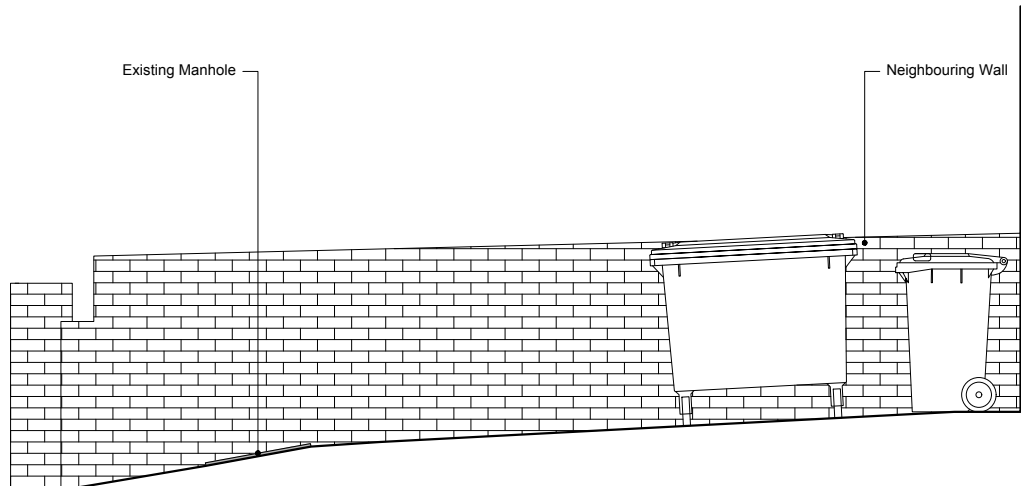


Existing Bin Store Area - Elevation

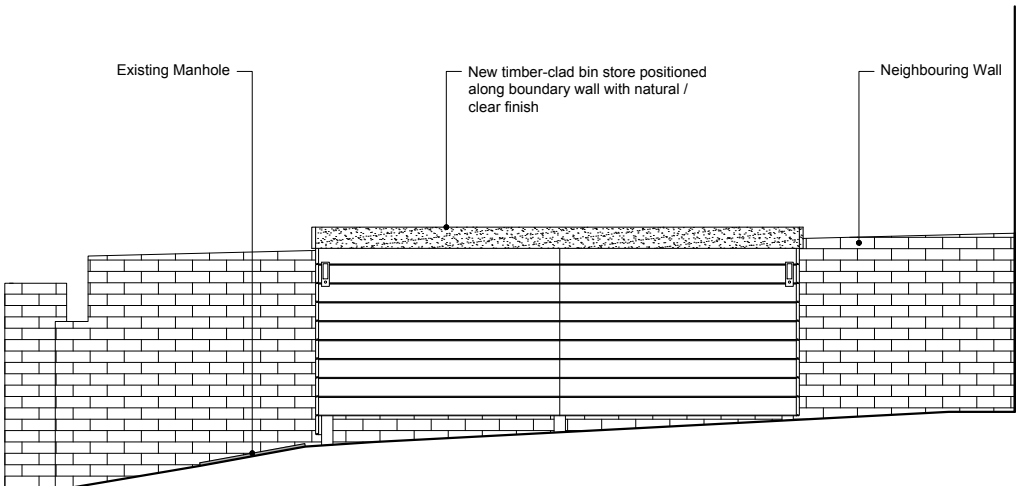


Proposed Bin Store Area - Elevation

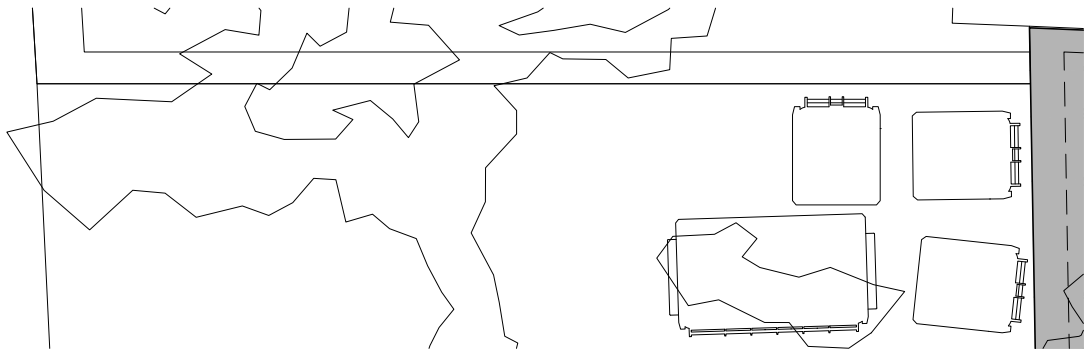


Existing Bin Store Area - Plan

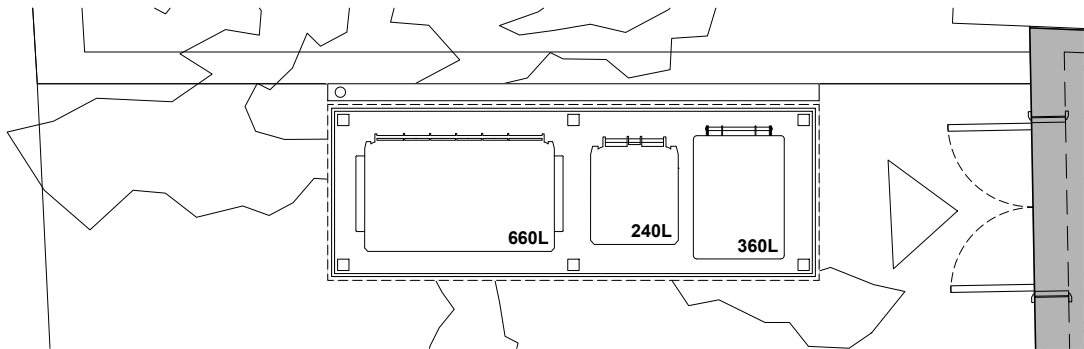


Proposed Bin Store Area - Plan

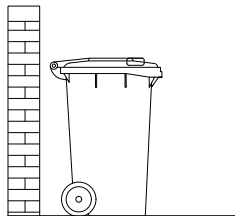

Existing Bin Store Area - Section

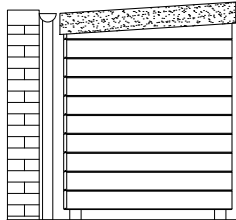


Proposed Bin Store Area - Section

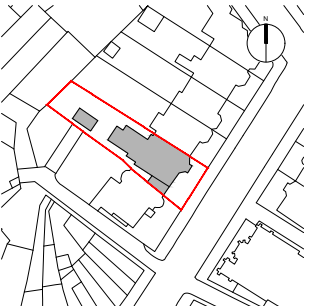

DRAWING KEY

SITE: 467 m²
GIA: 327 m²

REFERENCE IMAGE:

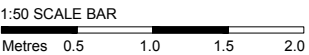

ISSUE

PLANNING

DATE 17.02.2023

REVISION N/A

DRAWING TITLE

PROPOSED EXTERNAL ENCLOSURE

DWG REF 5056_KW_P_DR_86-01

SCALE 1:50 (A3)

PROJECT 1 Dukes Avenue, Muswell Hill
London N10 2PS

Kennedy Woods

Unit B3.2 Bussey Building
133 Copeland Road, SE15 3SN
hello@kennedywoods.co.uk
020 7993 8205

This drawing is the copyright of Kennedy Woods Architecture Ltd and may not be copied, altered or reproduced in any way or passed to a third party without written authority. Kennedy Woods assumes no liability for changes and / or revisions made to drawings by the client and / or contractor. The drawing is provided for planning purposes only. All dimensions to be confirmed prior to fabrication. If any discrepancies exist between this drawing and site conditions or information by other consultants, contractors, sub-contractors, or if otherwise unclear, notify the architect immediately. Drawing to be read in conjunction with all other issued documentation.