



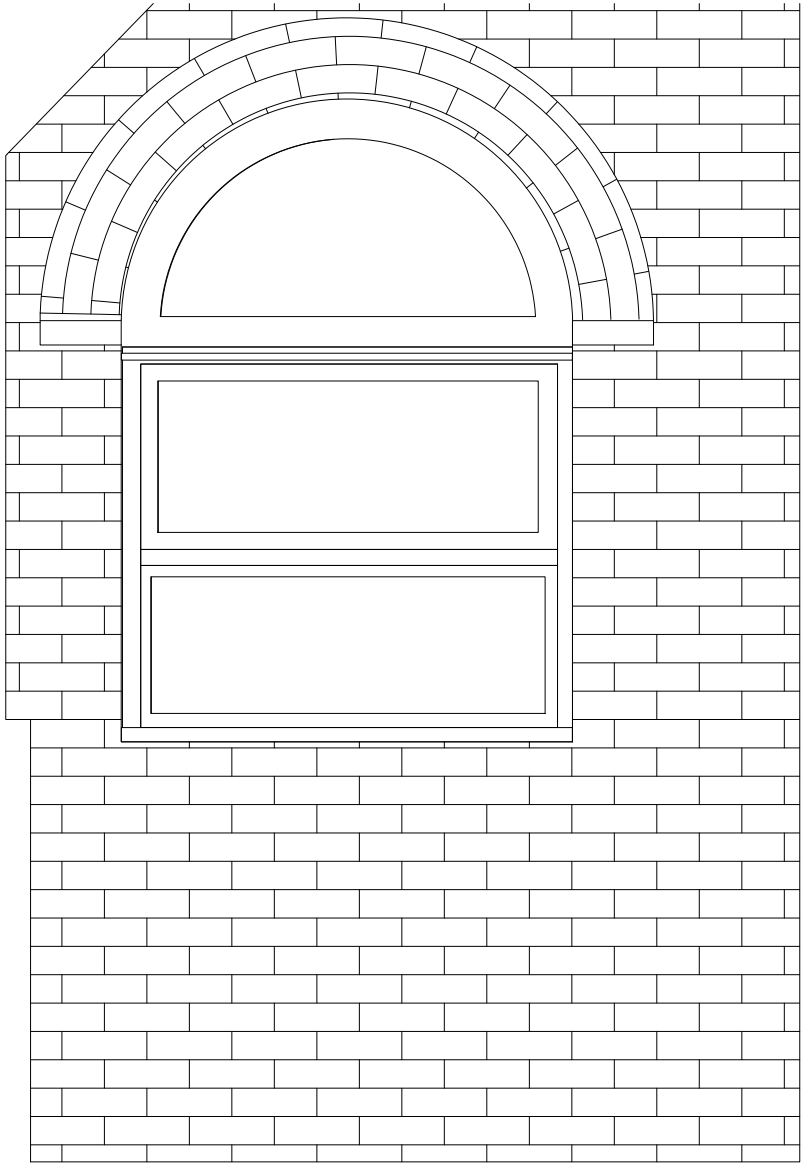

Existing Side Extension Window - Elevation  
1:20 @ A3

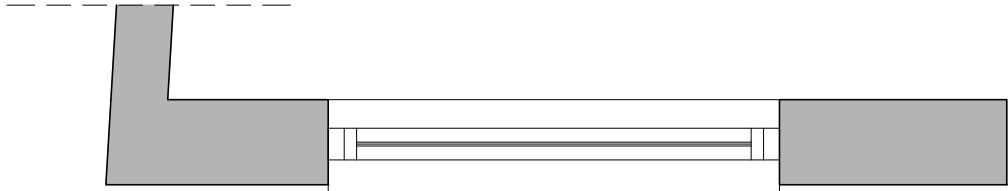


Existing Side Extension Window - Plan  
1:20 @ A3


Existing structural opening lowered to reach internal floor level. Proposed timber double door and new fixed window above, both with green (RAL 6005) painted finish. Proposed door to provide secondary escape route only

Proposed secondary door to resemble the style and shape of main entrance. Given the secondary nature, the style is therefore simplified as per adjacent properties

Please refer to drawing number 5056\_KW\_P\_DR\_33-01\_Proposed Elevation A for full elevation / location

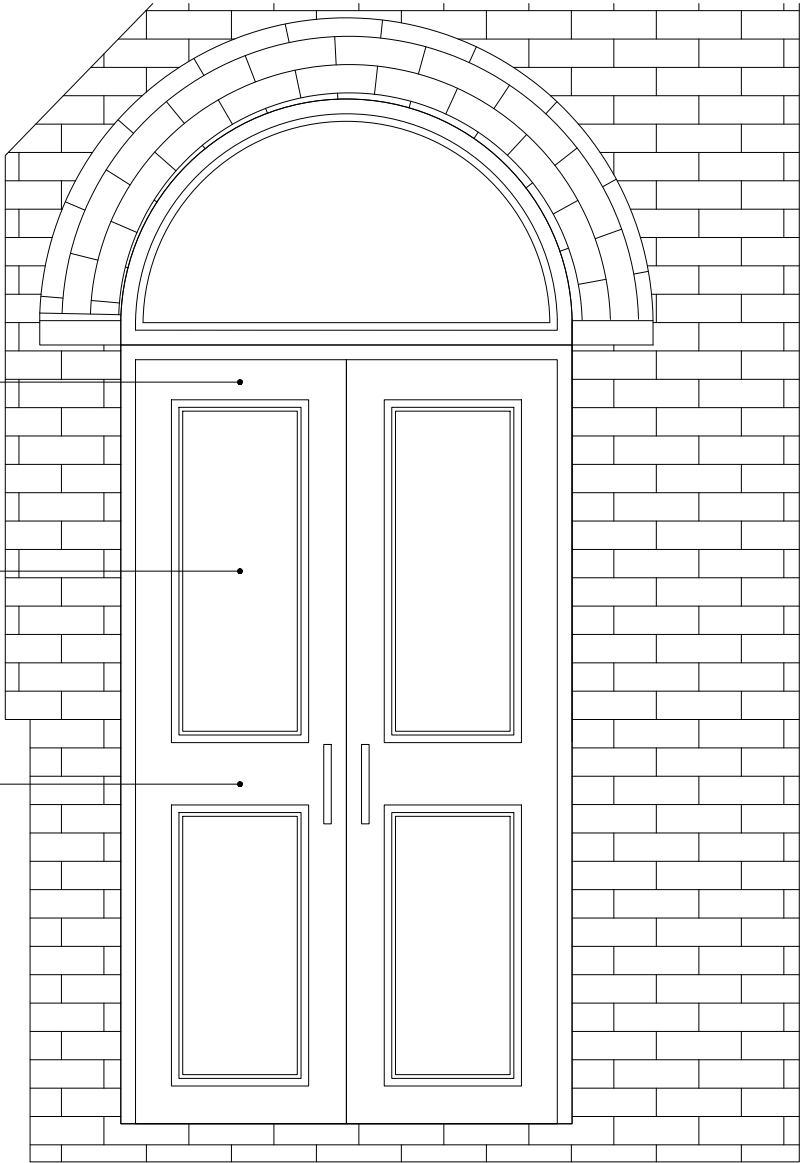

Proposed Side Extension Door - Elevation  
1:20 @ A3

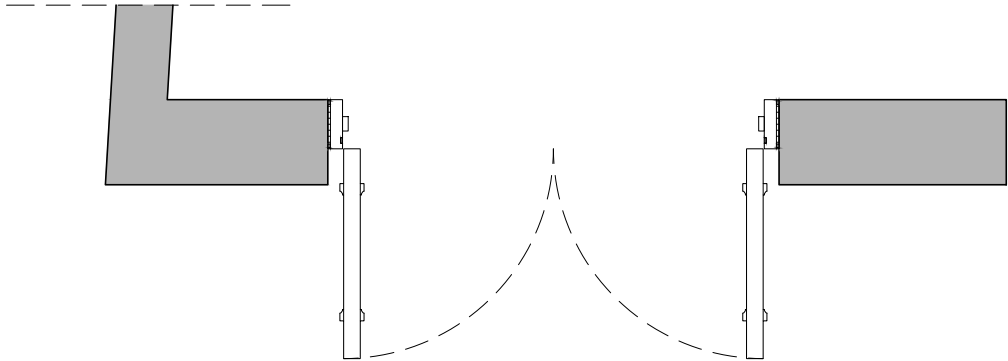


Proposed Side Extension Door - Plan  
1:20 @ A3



DRAWING KEY

SITE: 467 m<sup>2</sup>  
GIA: 327 m<sup>2</sup>

EXISTING SIDE EXTENSION WINDOW:

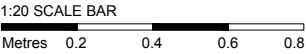

ISSUE

PLANNING

DATE 17.02.2023

REVISION N/A

DRAWING TITLE

PROPOSED  
SECONDARY DOOR

DWG REF 5056\_KW\_P\_DR\_85-03

SCALE 1:20 (A3)

PROJECT 1 Dukes Avenue, Muswell Hill  
London N10 2PS

**Kennedy Woods**

Unit B3.2 Bussey Building  
133 Copeland Road, SE15 3SN  
hello@kennedywoods.co.uk  
020 7993 8205

This drawing is the copyright of Kennedy Woods Architecture Ltd and may not be copied, altered or reproduced in any way or passed to a third party without written authority. Kennedy Woods assumes no liability for changes and / or revisions made to drawings by the client and / or contractor. The drawing is provided for planning purposes only. All dimensions to be confirmed prior to fabrication. If any discrepancies exist between this drawing and site conditions or information by other consultants, contractors, sub-contractors, or if otherwise unclear, notify the architect immediately. Drawing to be read in conjunction with all other issued documentation.