



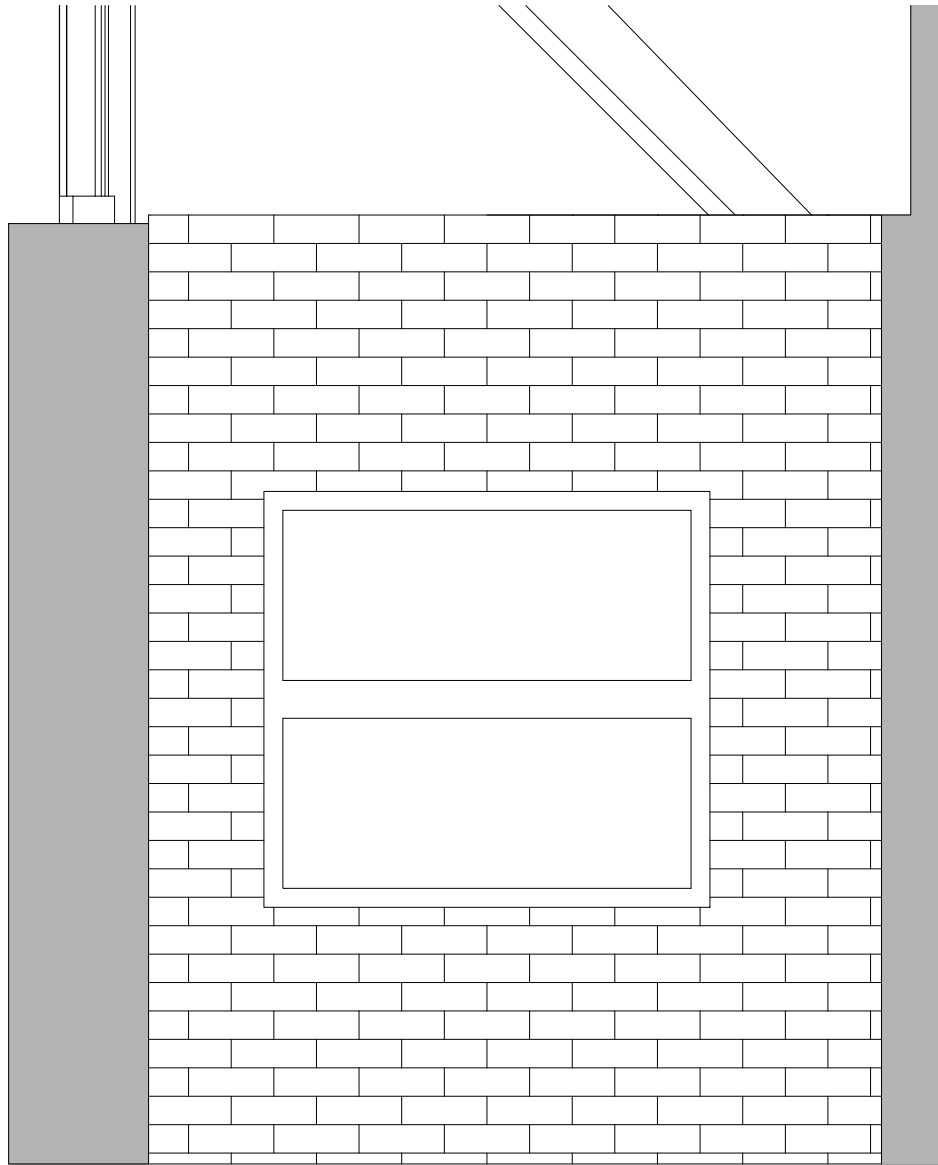

Existing Rear Window - Elevation
1:20 @ A3

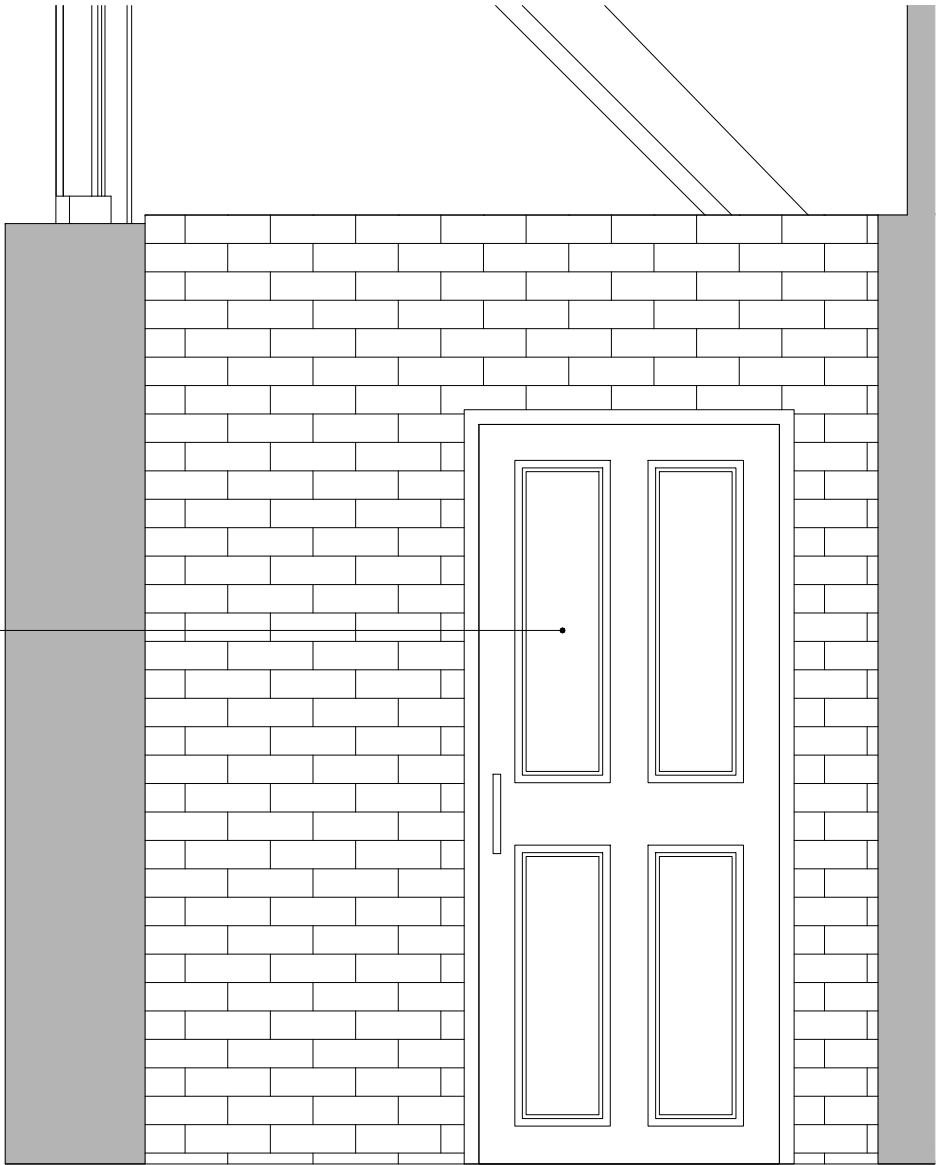


Proposed Rear Door - Elevation
1:20 @ A3


Existing structural opening widened and lowered to reach internal floor level, with partial infill. Proposed timber door with green (RAL 6005) painted finish. Proposed door to provide secondary escape route only



Existing Rear Window - Plan
1:20 @ A3

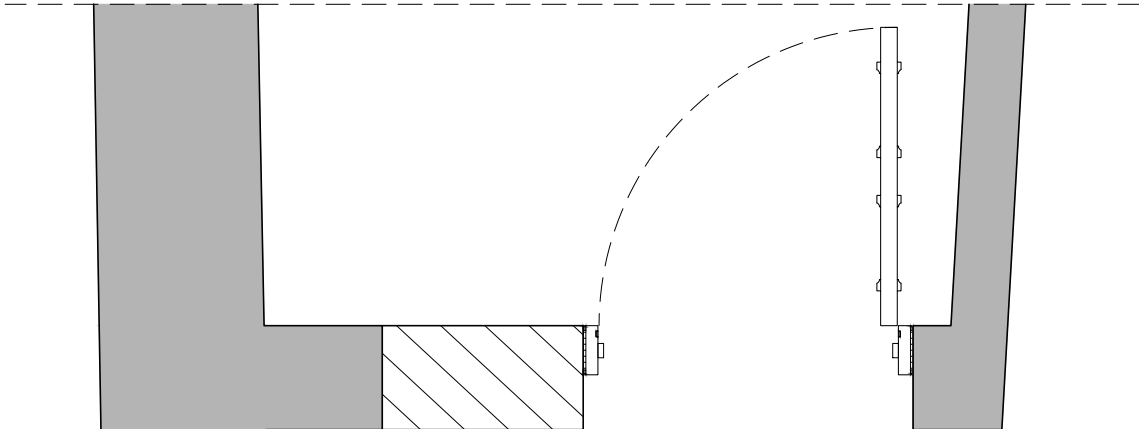

Proposed Rear Door - Plan
1:20 @ A3

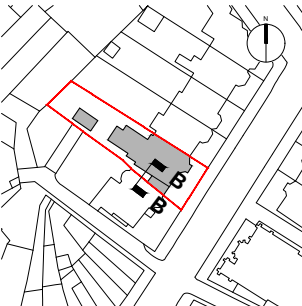

DRAWING KEY

SITE: 467 m²
GIA: 327 m²

EXISTING REAR WINDOW:



ISSUE

PLANNING

DATE 17.02.2023

REVISION N/A

DRAWING TITLE

PROPOSED REAR
GARDEN DOOR

DWG REF 5056_KW_P_DR_85-04

SCALE 1:20 (A3)

PROJECT 1 Dukes Avenue, Muswell Hill
London N10 2PS

Kennedy Woods

Unit B3.2 Bussey Building
133 Copeland Road, SE15 3SN
hello@kennedywoods.co.uk
020 7993 8205

This drawing is the copyright of Kennedy Woods Architecture Ltd and may not be copied, altered or reproduced in any way or passed to a third party without written authority. Kennedy Woods assumes no liability for changes and / or revisions made to drawings by the client and / or contractor. The drawing is provided for planning purposes only. All dimensions to be confirmed prior to fabrication. If any discrepancies exist between this drawing and site conditions or information by other consultants, contractors, sub-contractors, or if otherwise unclear, notify the architect immediately. Drawing to be read in conjunction with all other issued documentation.