



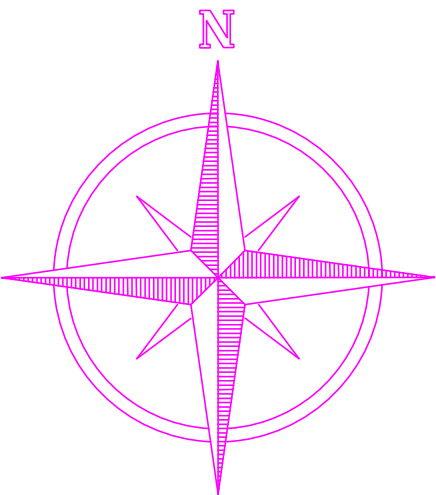

BLOCK PLAN
SCALE: 1:500

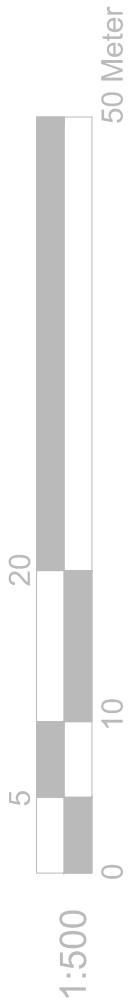

REFERENCE DRAWINGS	

NOTES
PLEASE NOTE THAT BEFORE BUILDING WORKS COMMENCES IT IS
THE RESPONSIBILITY OF THE BUILDER OR OWNER TO SERVE PARTY
WALL NOTICES TO ALL NEIGHBORS

No	DATE	REVISION	BY	CHK



Trendy Loft Conversions
Tel: 020 8351 6536
www.trendylofts.co.uk

DRAWN F.R
CHECKED A.R
PROJECT NO.

CLIENT/PROJECT
16 FARRANT AVENUE
TITLE
BLOCK PLAN

DRAWING No.
D11
SCALE: 1:500 @A3
DATE: 21-02-2023