





BLOCK PLAN
SCALE 1:500

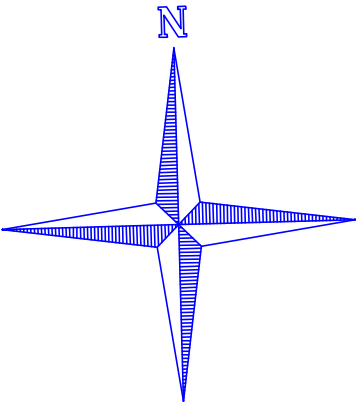

LOCATION PLAN
SCALE 1:1250

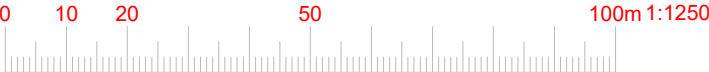

	
www.FastPlansUK.co.uk	
Project:	Loft Conversion with Dormer to Rear.
Address:	40 CISSBURY ROAD N15 5QA
Scale:	1:500 @ A3
Dwg. no:	A09
Drawn by:	O.B.S
Date Drawn:	21-JAN-2023
For Drawings Tel: 020 3542 1777	
E-mail: plans@FastPlansUK.co.uk	