



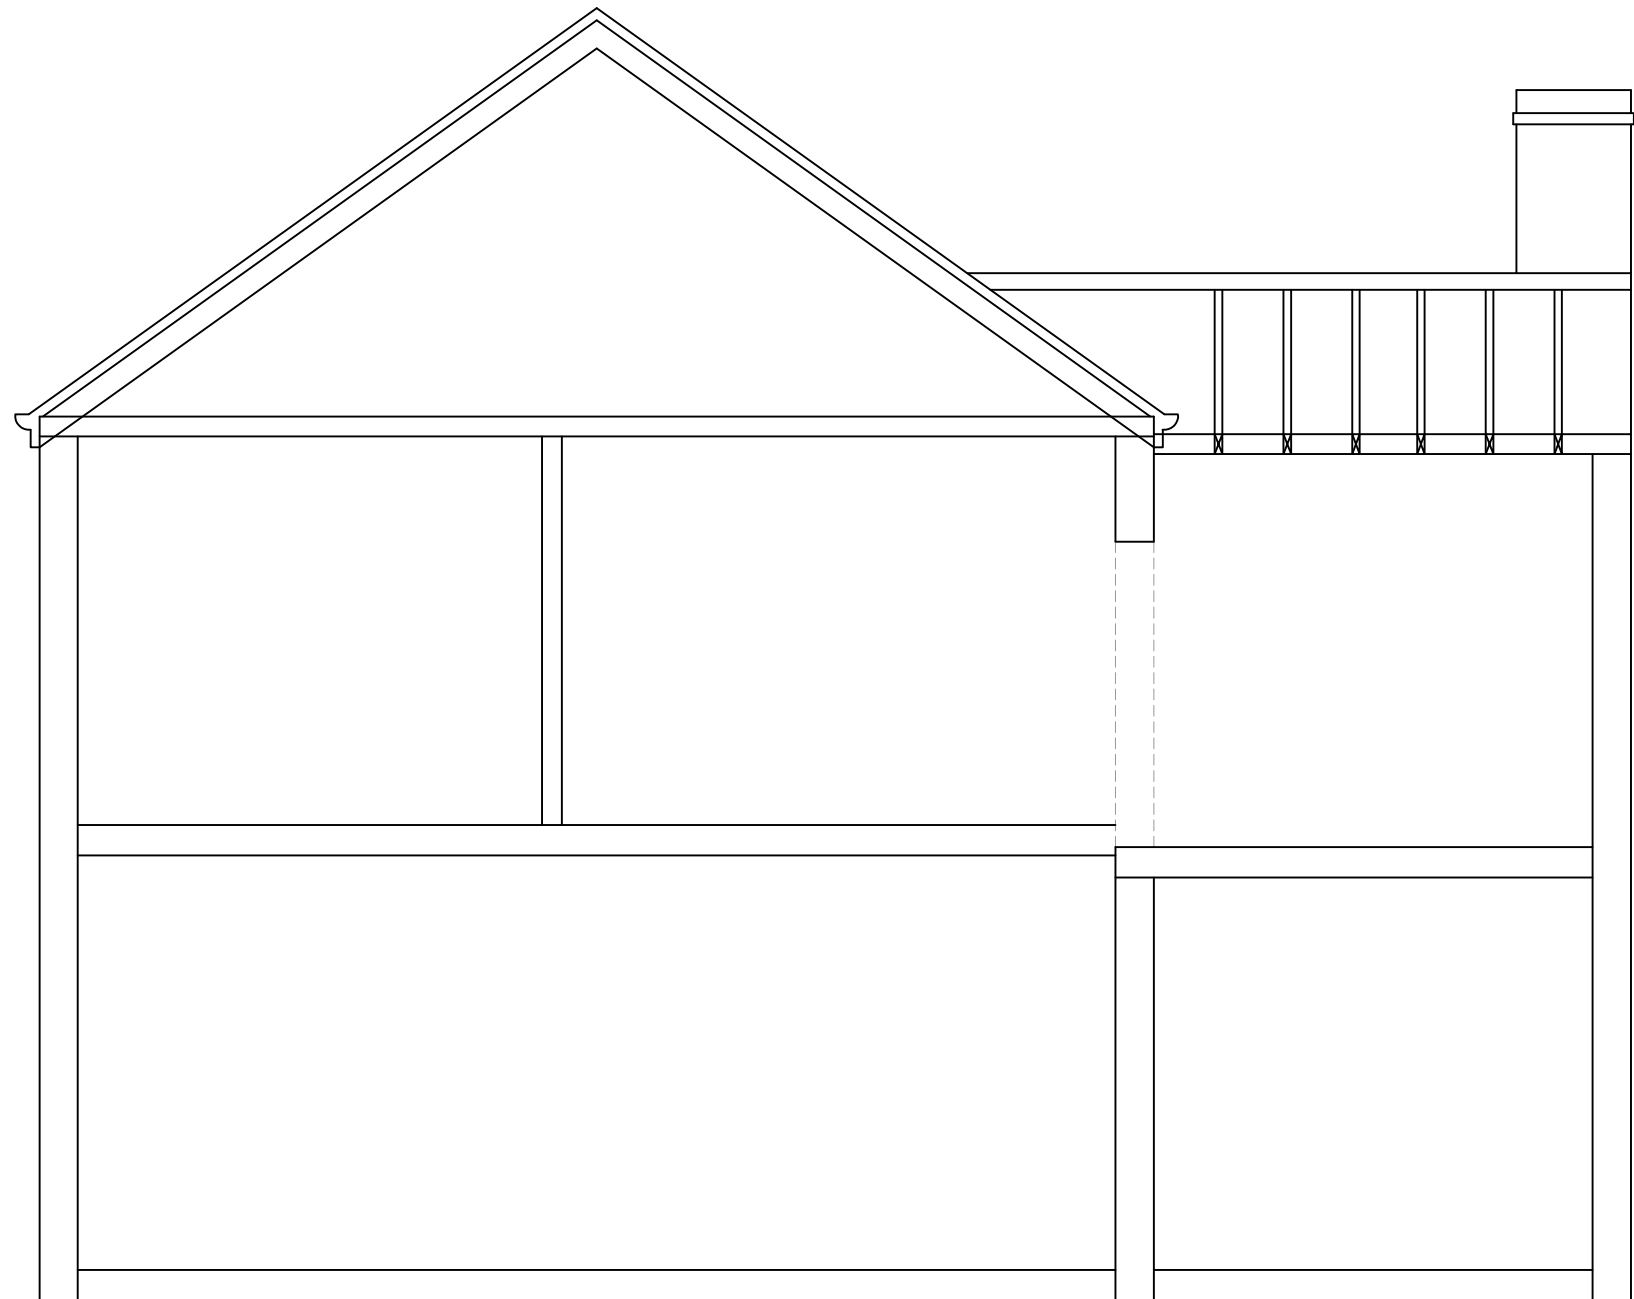

EXISTING SECTION AA
SCALE 1:50

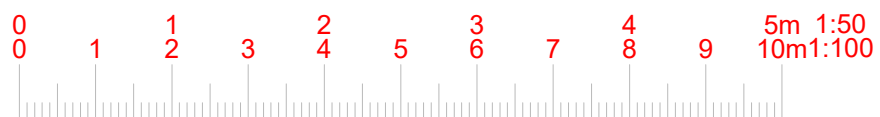

www.FastPlansUK.co.uk

Project: Loft Conversion with
Dormer to Rear.

Address:
40 CISSBURY ROAD N15 5QA

Scale:	1:50 @ A3	Dwg. no:	A07
--------	-----------	----------	-----

Drawn by:	O.B.S	Date Drawn:	21-JAN-2023
-----------	-------	-------------	-------------

For Drawings Tel: 020 3542 1777

E-mail: plans@FastPlansUK.co.uk