
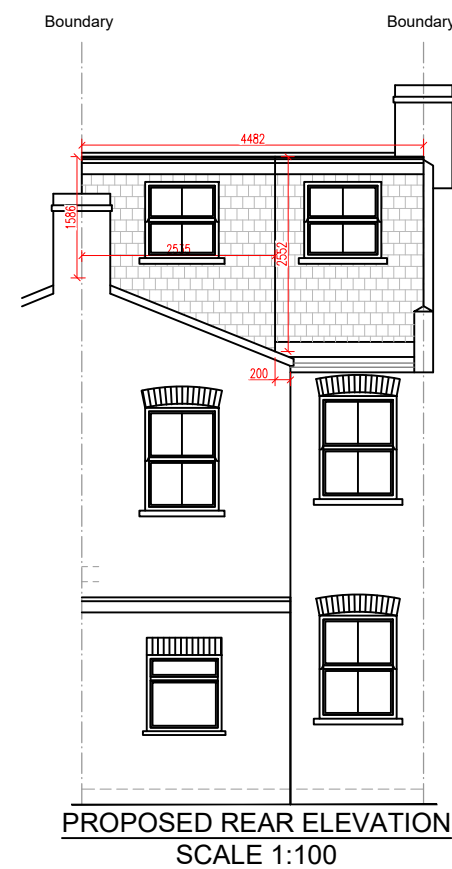
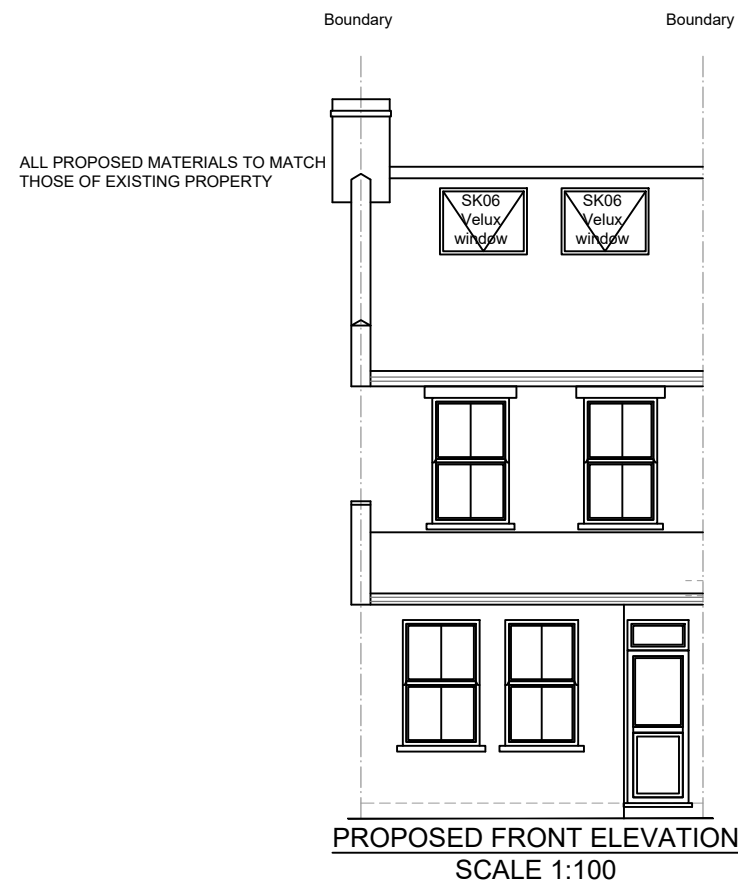
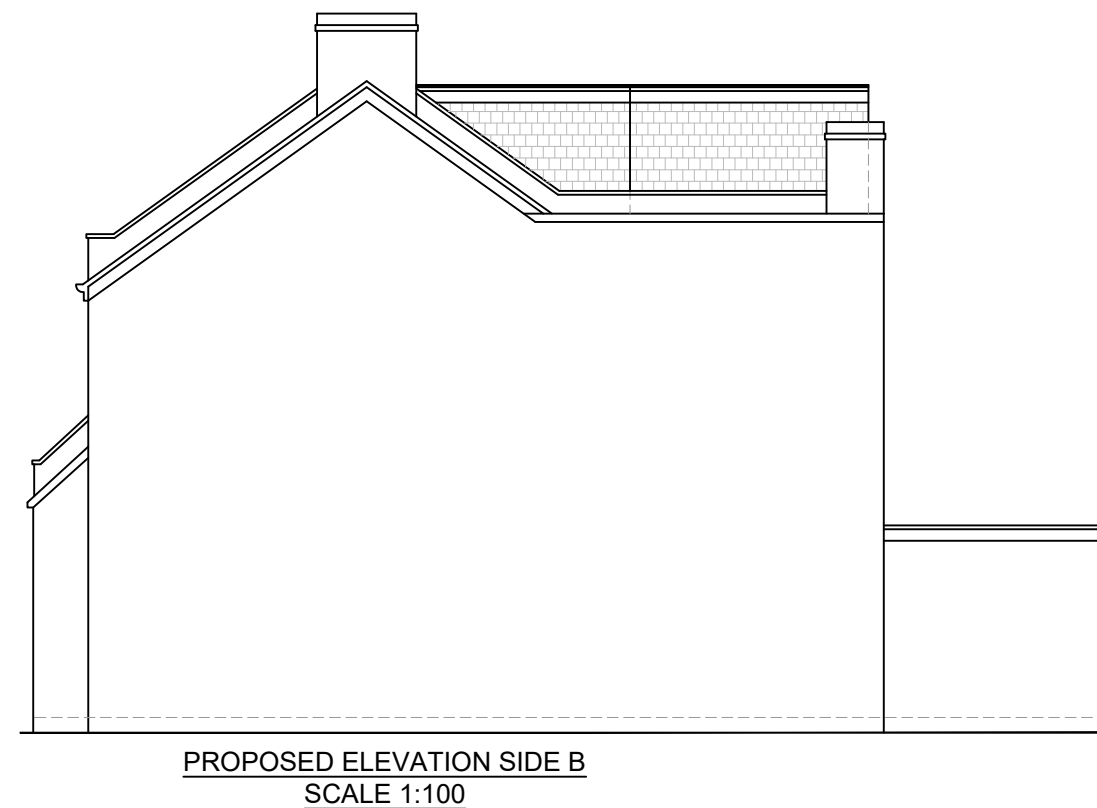


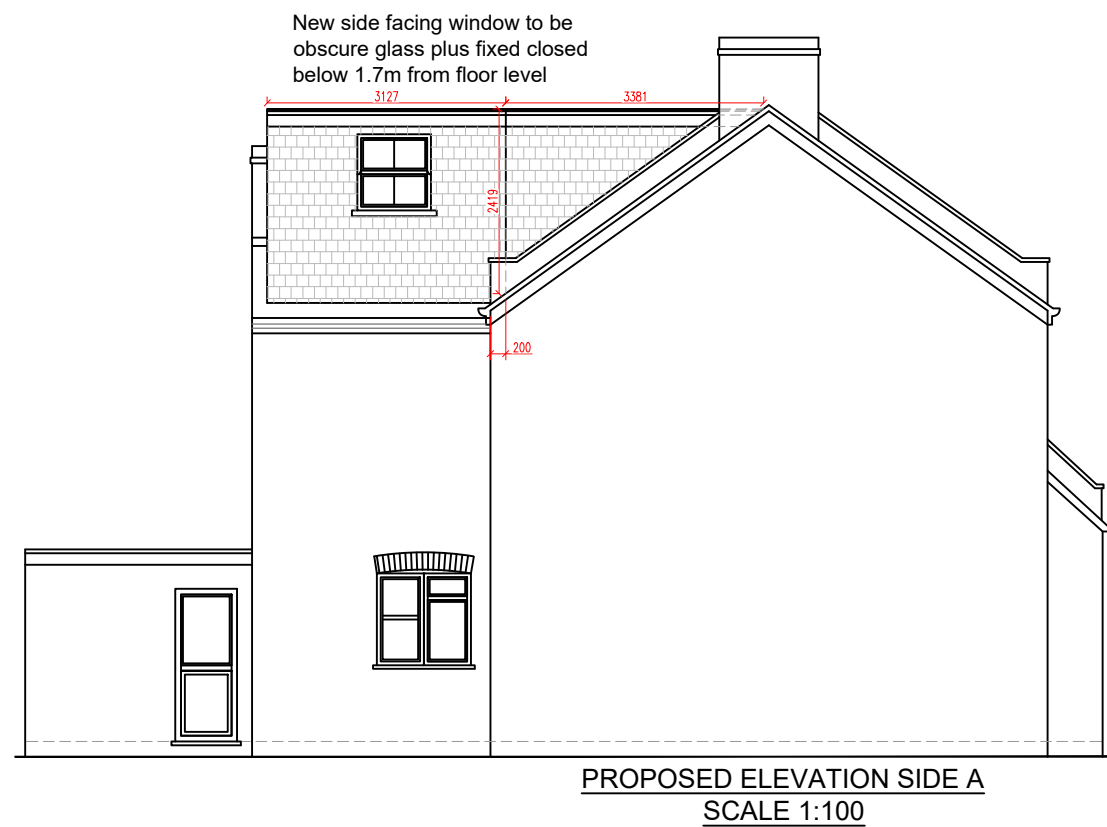

⊗ = LOFT DORMER (A)

$$\frac{\textcircled{A} \quad \textcircled{B}}{2} = \frac{3.38 \times 2.41}{2} = 4.07$$

$$= \textcircled{C} \quad \textcircled{X} = 4.07 \times 4.48 = 18.23$$

⊙ = LOFT DORMER (B)

$$\frac{\textcircled{A} \quad \textcircled{B}}{2} = \frac{2.52 + 1.58}{2} = 2.05 \quad \textcircled{C} = 2.05 \times 2.53 = 5.18$$

$$= \textcircled{E} \quad \textcircled{Y} = 5.18 \times 3.12 = 16.16$$

TOTAL VOLUME

$$= X + Y$$

$$18.23 + 16.16 = 34.39$$

$$34.39\text{m}^3 < 40\text{m}^3$$



www.FastPlansUK.co.uk

Project: Loft Conversion with
Dormer to Rear.

Address:
40 CISSBURY ROAD N15 5QA

Scale: 1:100 @ A3 Dwg. no: A06

Drawn by: O.B.S. Date Drawn: 21-JAN-2023

For Drawings Tel: 020 3542 1777

E-mail: plans@FastPlansUK.co.uk

