


FOR PLANNING


- GENERAL NOTES:
- 1. DO NOT scale from this drawing for construction.
 - 2. The Contractor is to check all dimensions on site. All dimensions must be checked and all discrepancies immediately verified by the Architect.
 - 3. All dimensions in millimetres unless otherwise stated.
 - 4. The Copyright of this drawing belongs to Studio 16 Ltd. Reproduction without permission is not permitted.
 - 5. These drawings must be read in conjunction with all other consultants information.

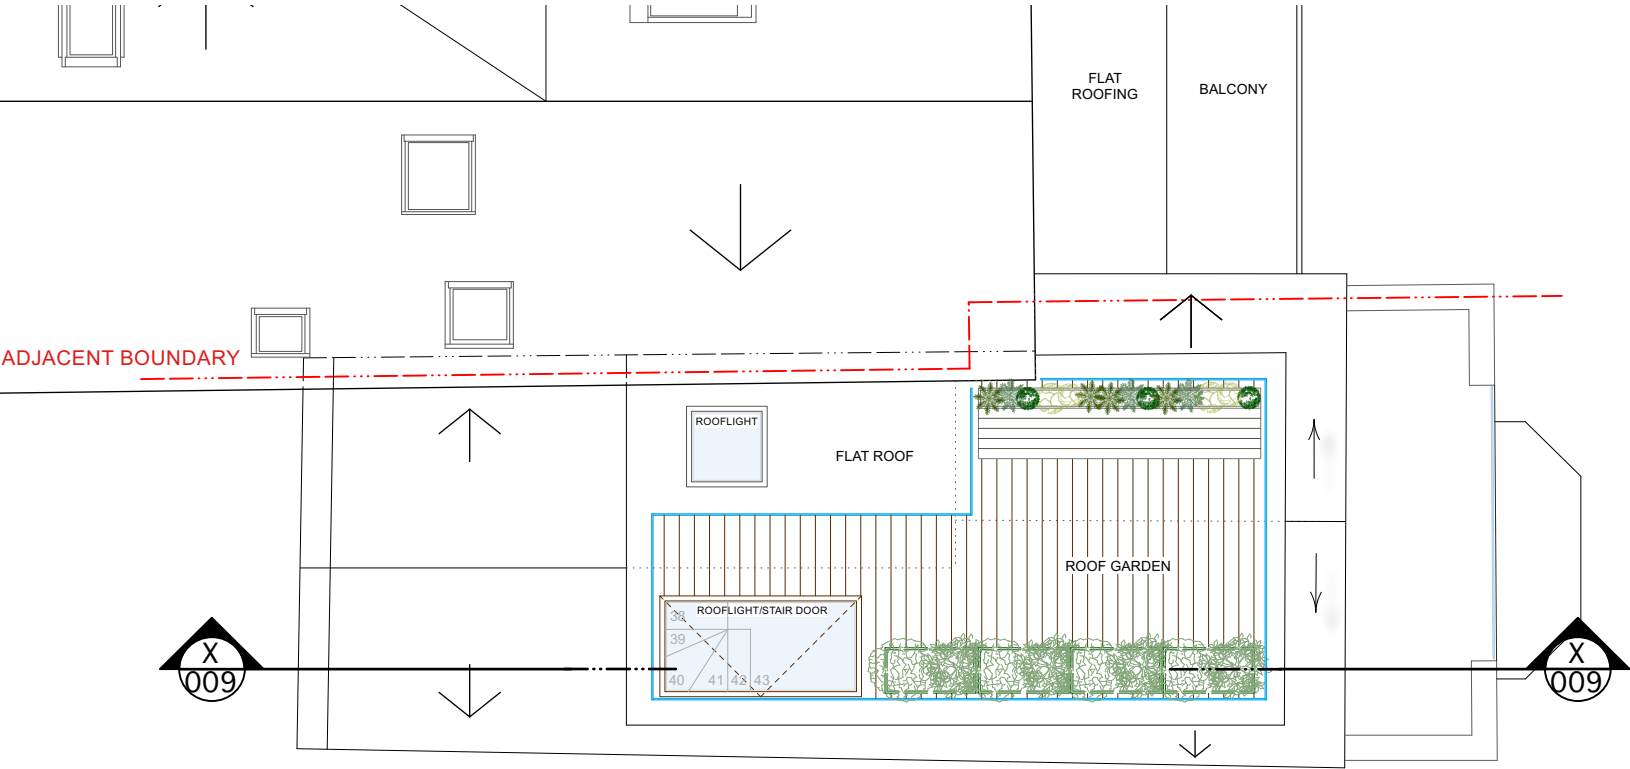

PROPOSED
ROOF LEVEL
(1ST FLR FLAT)

4
004


SCALE: 1: 75@A3

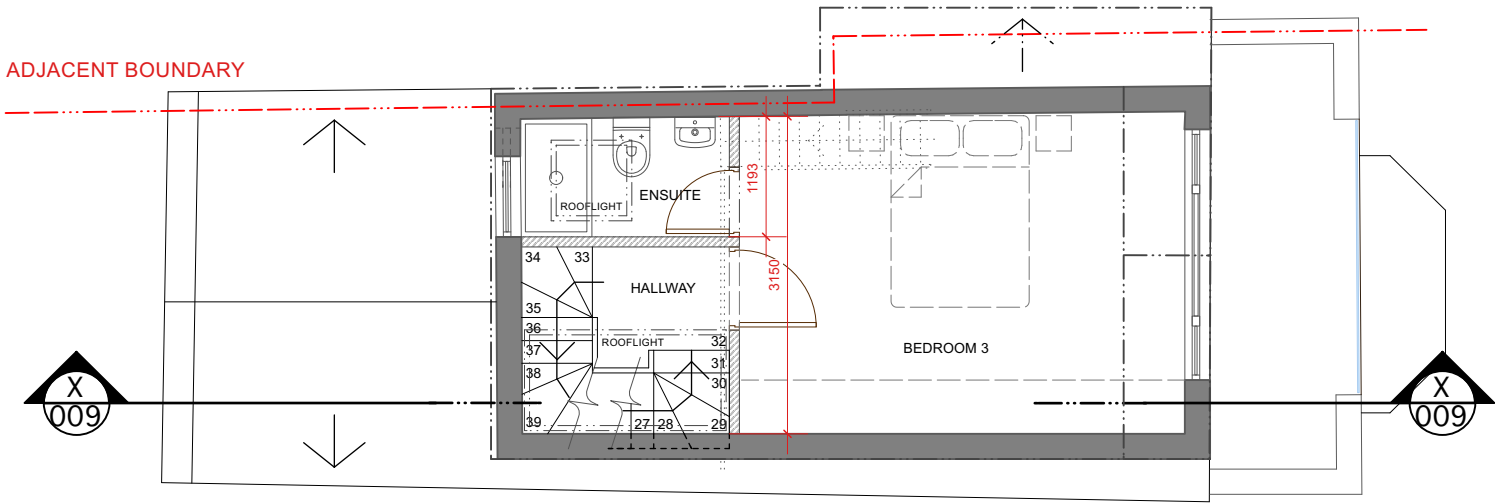

PROPOSED
THIRD LEVEL
(1ST FLR FLAT)

3
004


SCALE: 1: 75@A3

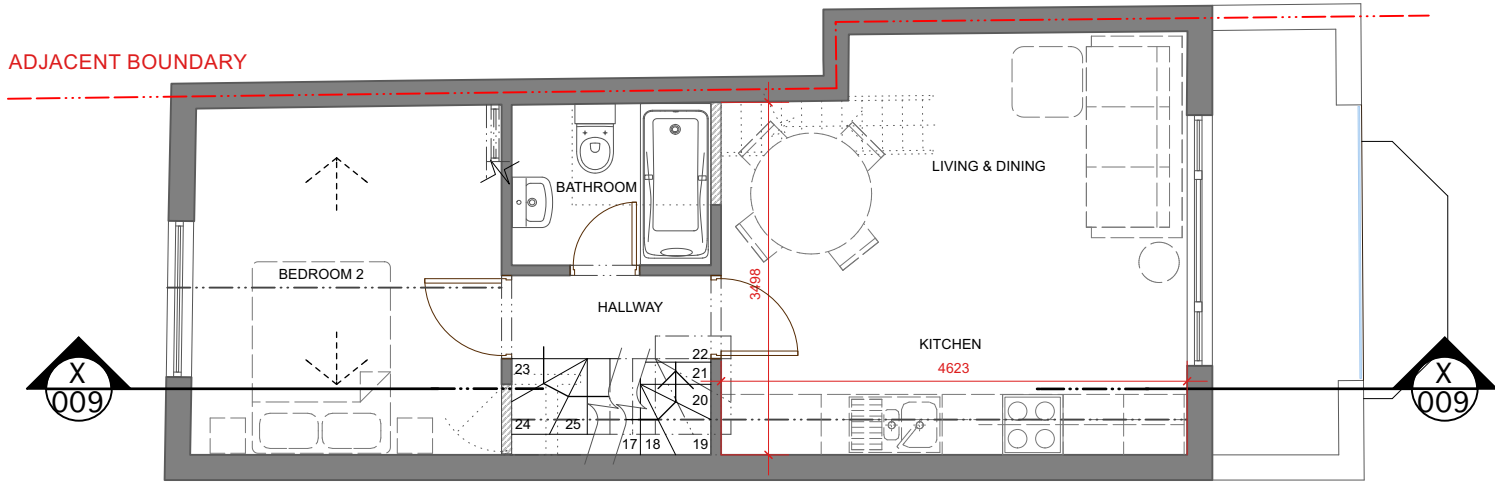

PROPOSED
SECOND LEVEL
(1ST FLR FLAT)

2
004


SCALE: 1: 75@A3

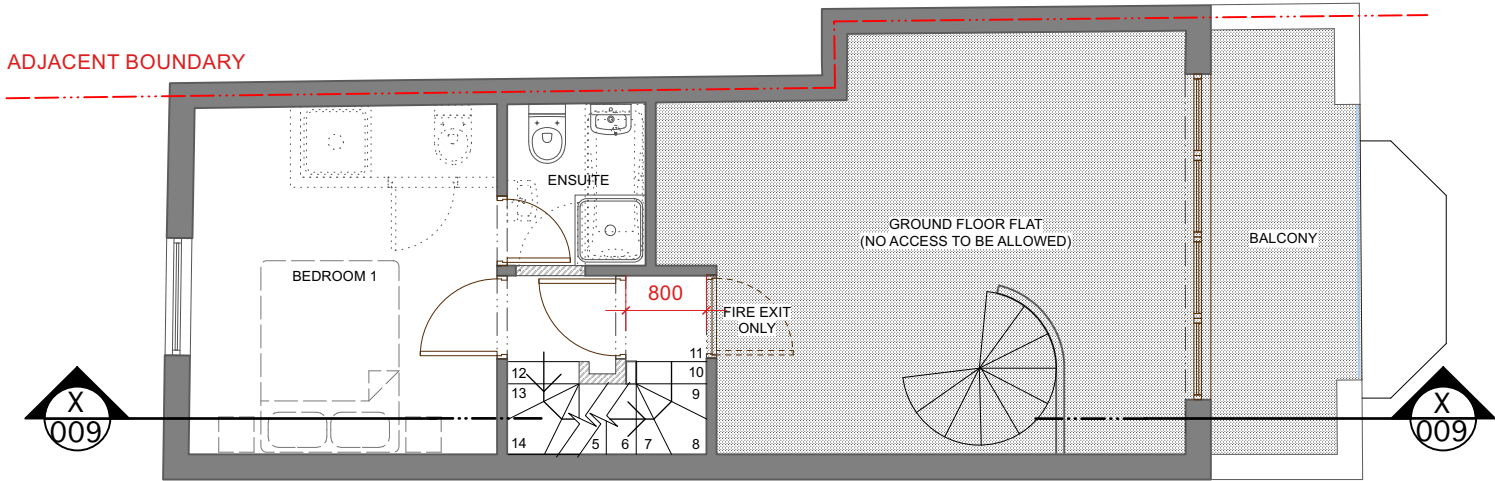

PROPOSED
FIRST LEVEL
(1ST FLR FLAT)

1
004

SCALE: 1: 75@A3

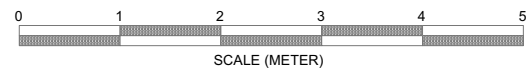

KEYS	
	EXISTING WALL
	PROPOSED WALL



E: mail@studio16london.co.uk

DRAWN BY	SCALE	DRAWING TITLE	PROJECT TITLE	DRAWING NUMBER		
	1:50 @A3	PROPOSED FIRST, SECOND, THIRD & ROOF LEVELS	101A FIRST FLOOR FLAT HORNSEY LANE N6 5LW LONDON	S160126-004		
CHECKED BY				DRAWING DATE		REV
KW				06.02.2023	A	

No.	Date	Issue Notes
A	06.02.2023	FOR PLANNING SUBMISSION
-	20.10.2022	FIRST ISSUED PRE-APPLICATION