

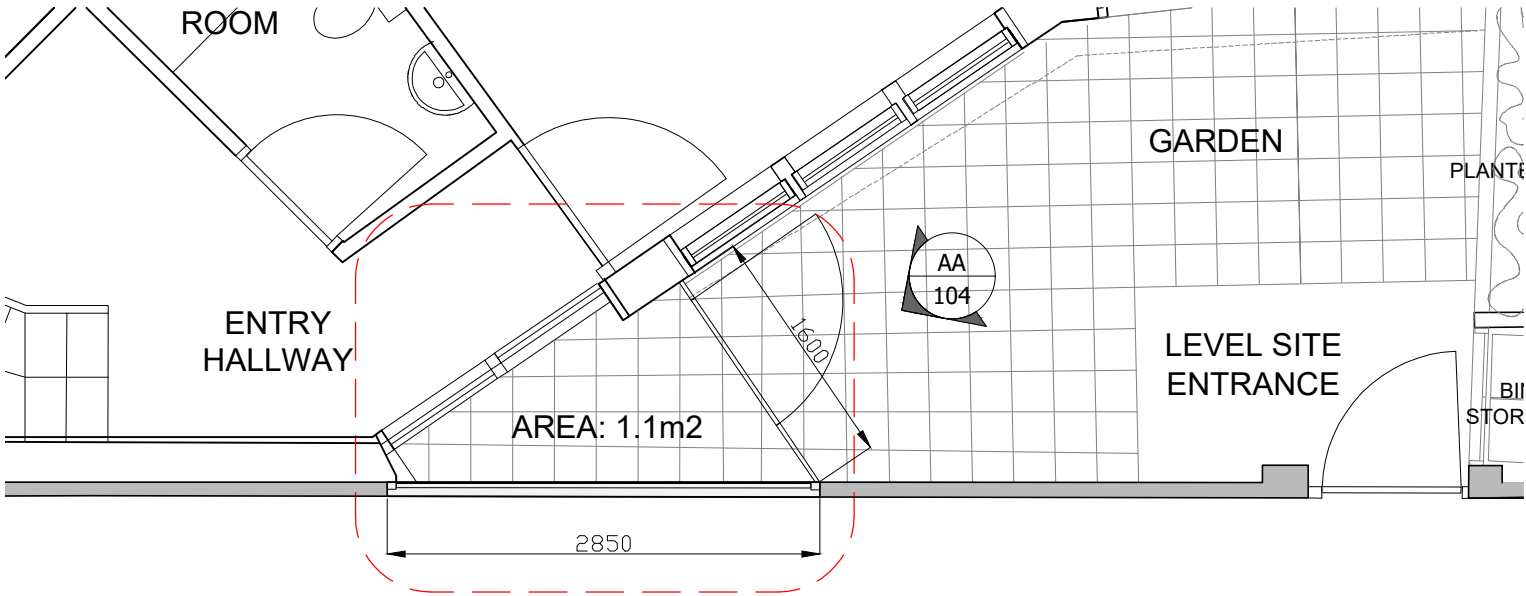


	Revision	Date	By	Chk.
-	First issued	16.02.23	GA	PT

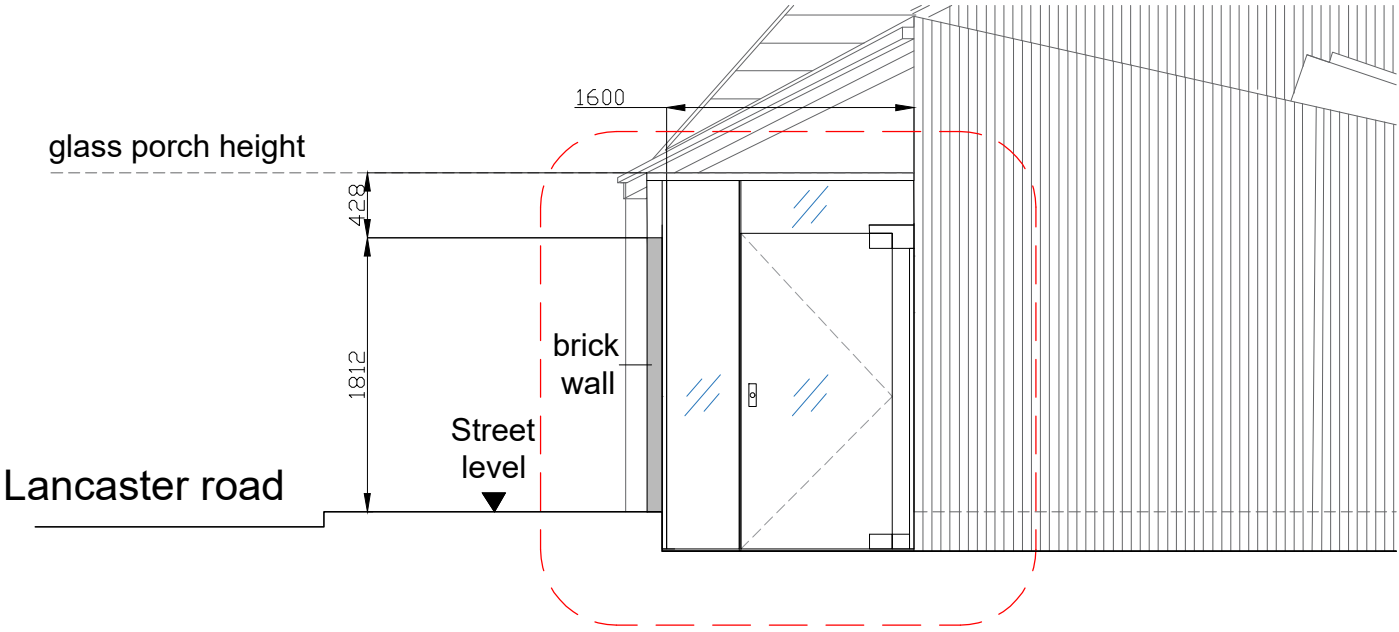

PROPOSED PLAN 1:50 @A3

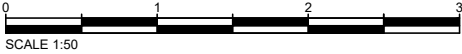

PROPOSED ELEVATION AA 1:50 @A3



Status			PLANNING	
Client			 McCabe	
Architect				
Project Title			2A LANCASTER ROAD LONDON, N4 4PP	
Drawing Title			PROPOSED GLASS PORCH PLAN & SECTION	
Project Number		Drawing Number		Revision
PR0109-P		104		--
Drawn	Checked	Scale	Date	
GA	PT	AS SHOWN@A3	16.02.23	
The content of this drawing is the property of RPM Consult and may not be copied in whole or part without formal consent.				