


GENERAL NOTES:


1. DO NOT scale from this drawing for construction.  
2. The Contractor is to check all dimensions on site. All dimensions must be checked and all discrepancies immediately verified by the Architect.  
3. All dimensions in millimetres unless otherwise stated.  
4. The Copyright of this drawing belongs to Studio 16 Ltd. Reproduction without permission is not permitted.  
5. These drawings must be read in conjunction with all other consultants information.

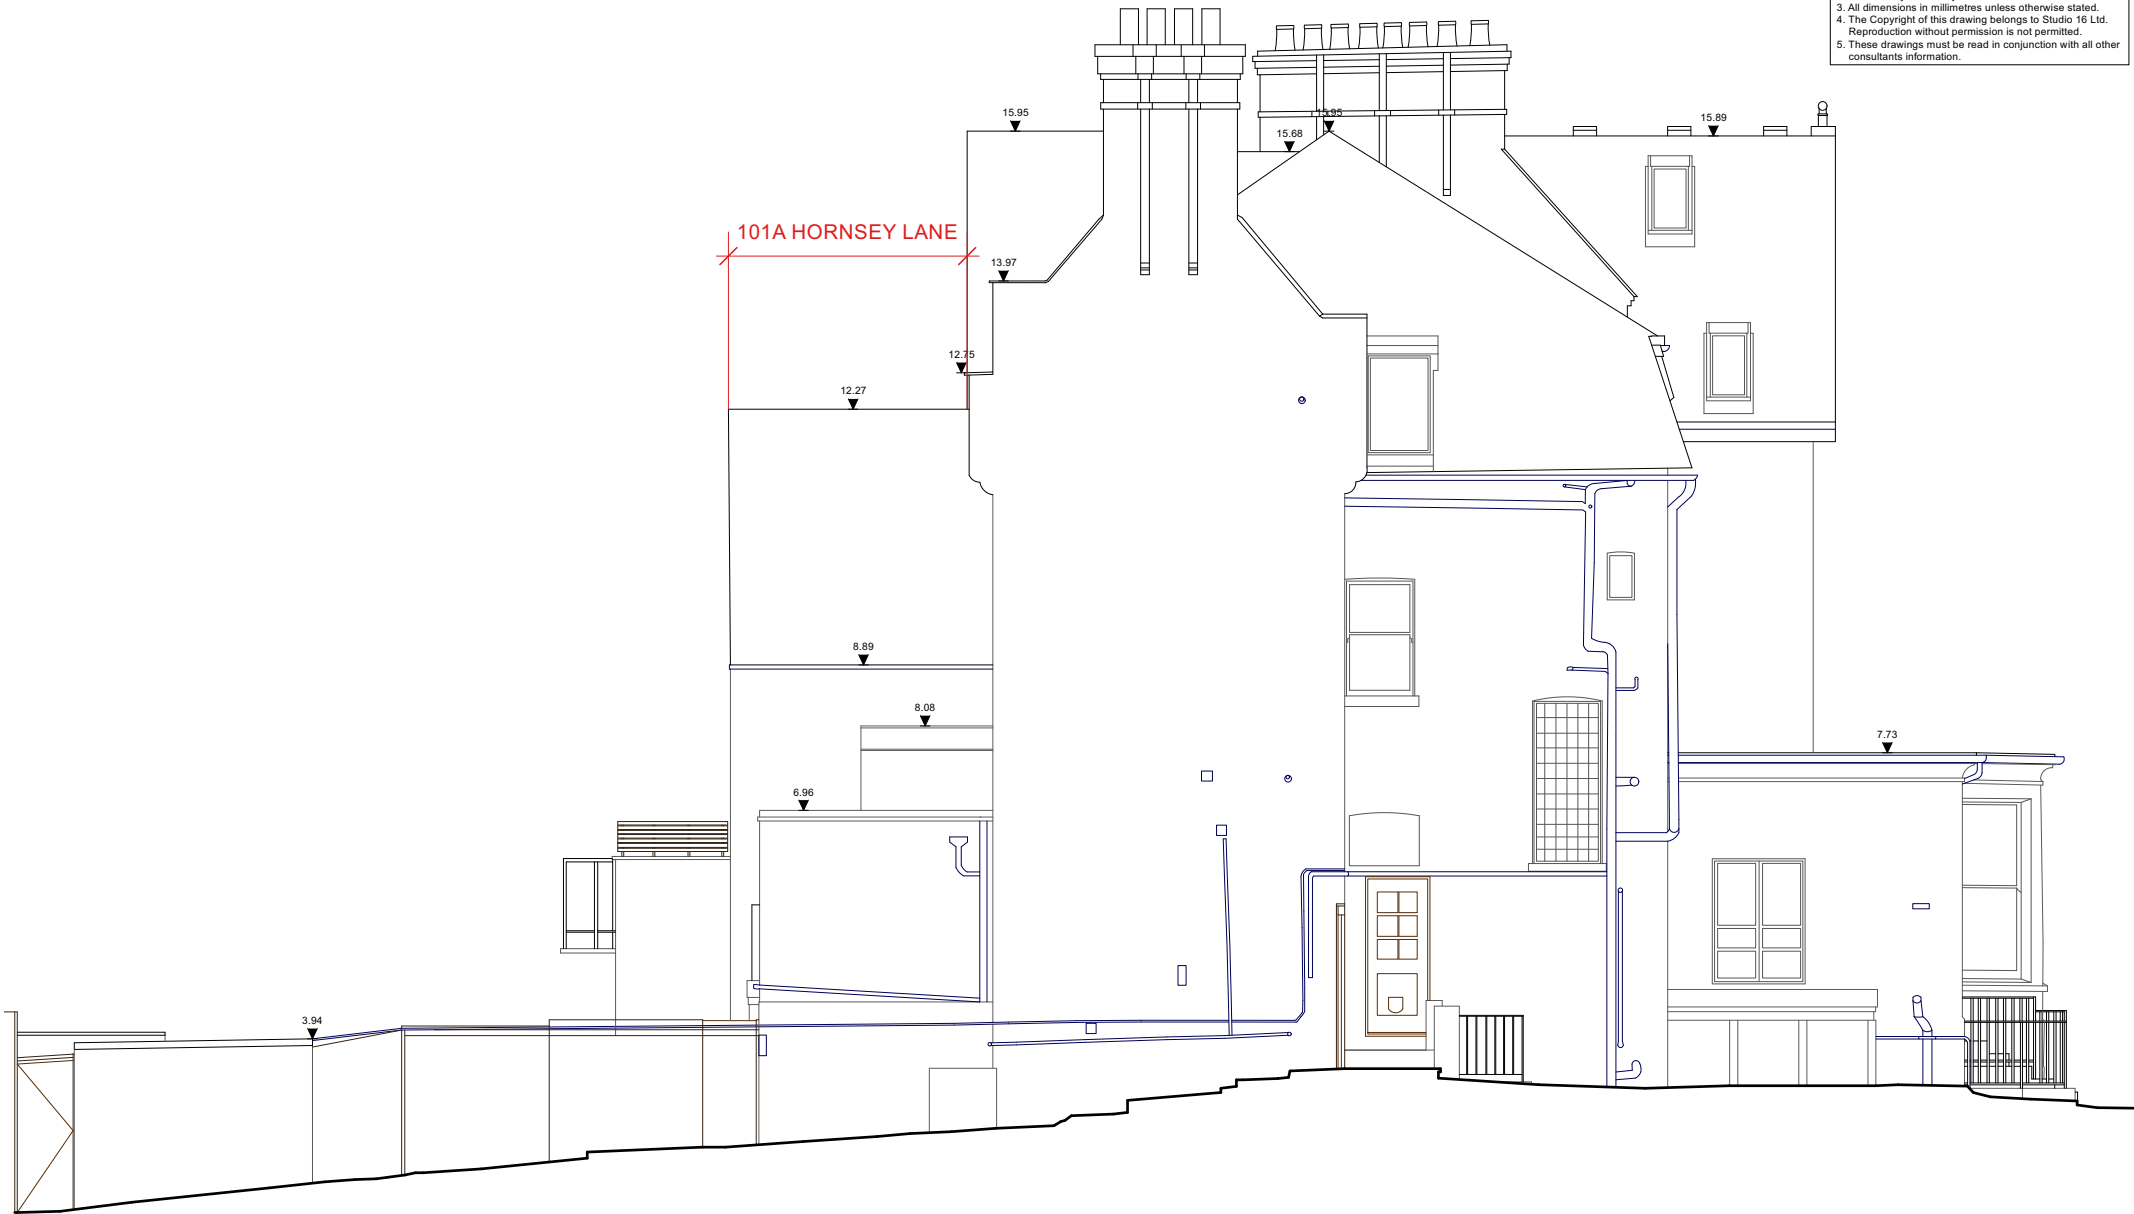

EXISTING SIDE ELEVATION  
(SOUTH-WEST)

1  
007


SCALE: 1: 100@A3

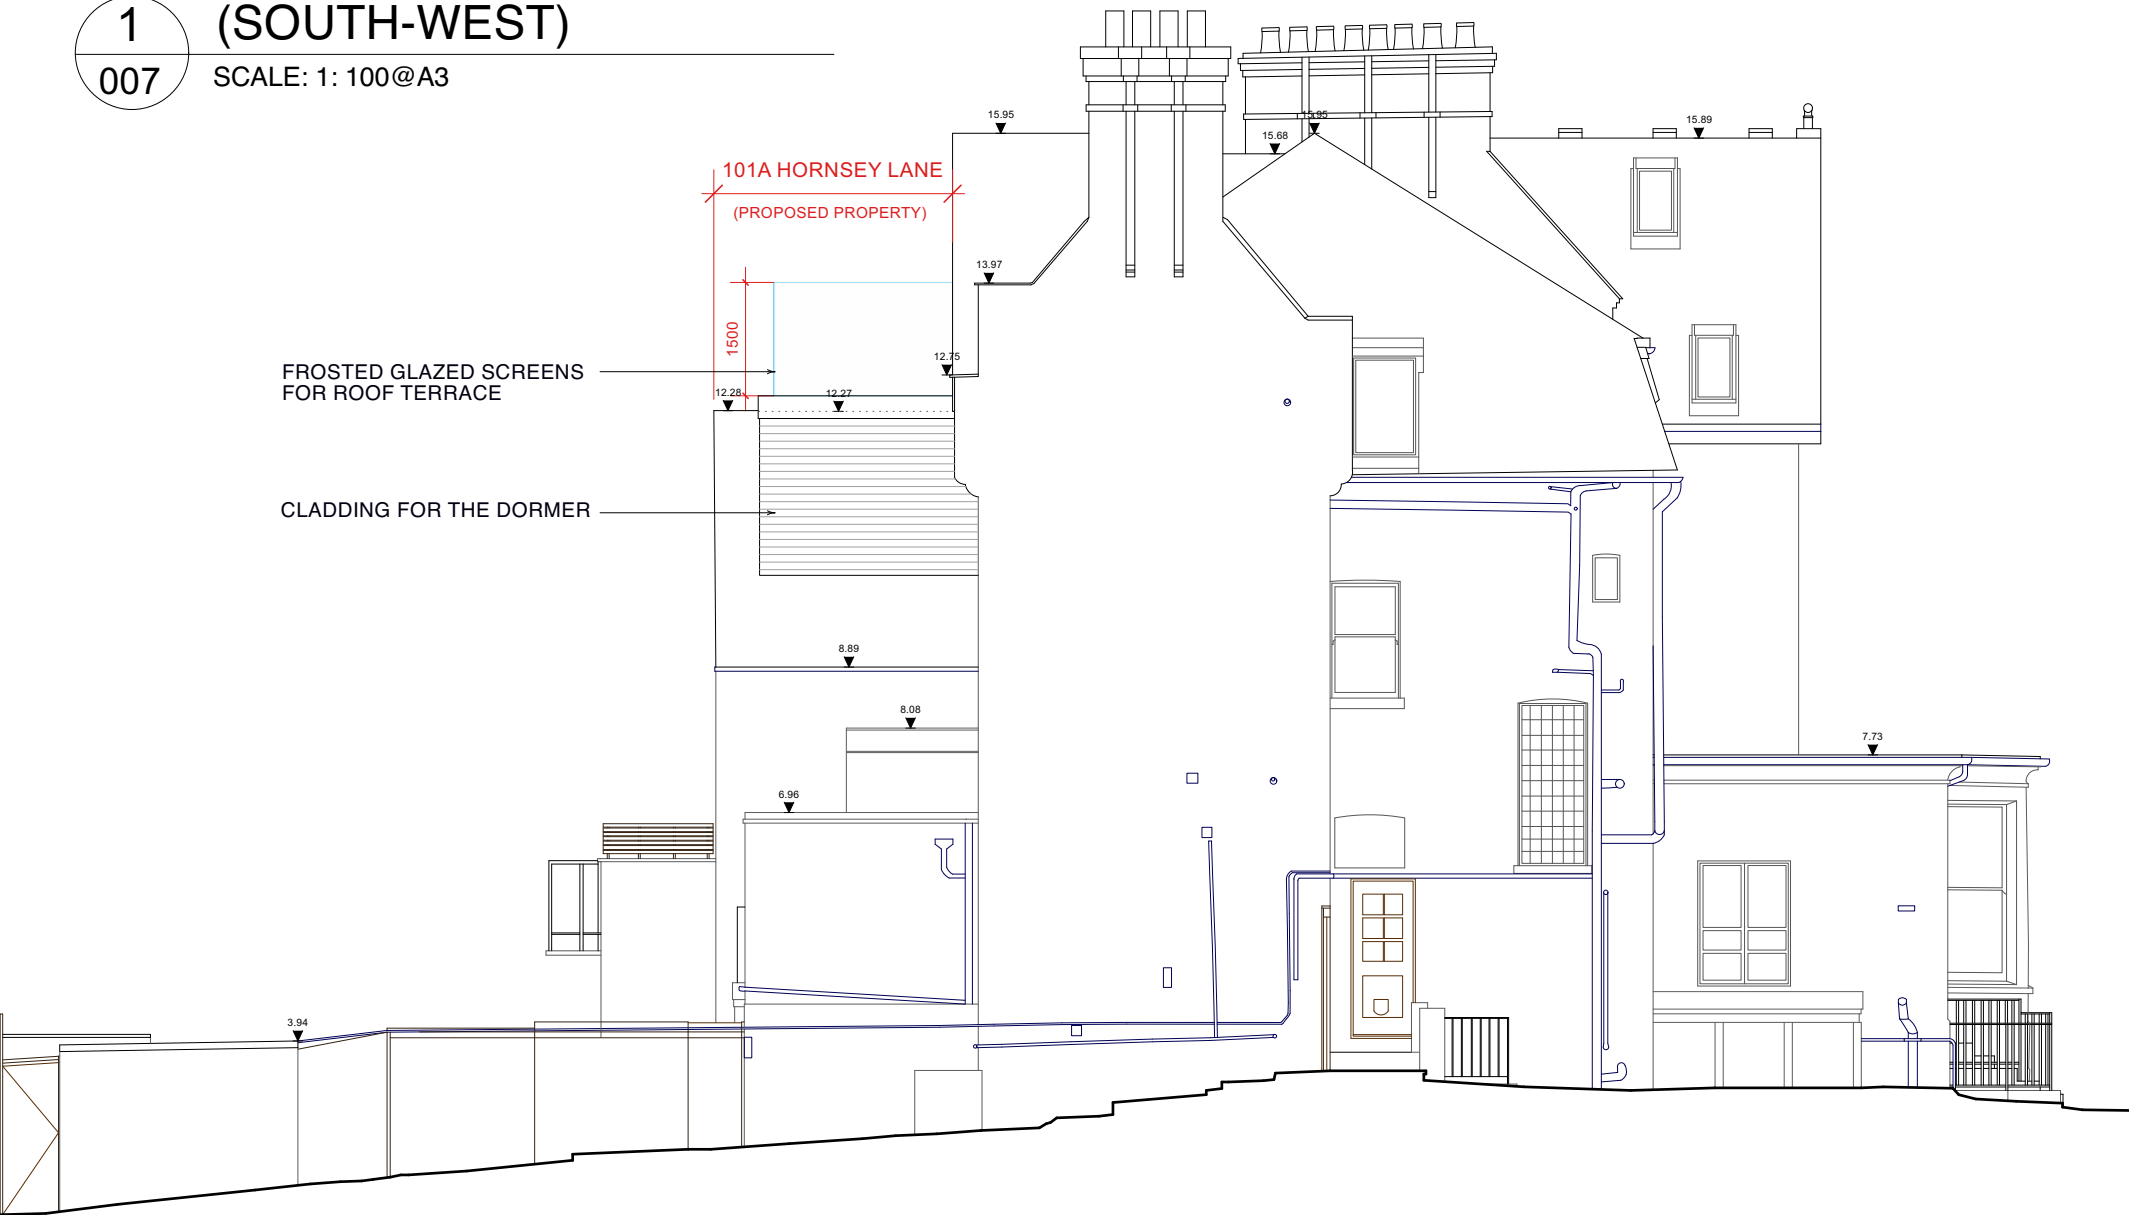

PROPOSED SIDE ELEVATION  
(SOUTH-WEST)

2  
007

SCALE: 1: 100@A3

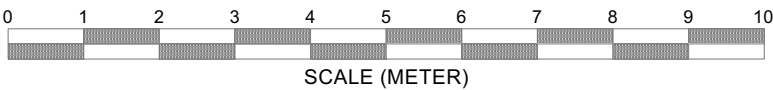

SCALE (METER)

| No. | Date       | Issue Notes                  |
|-----|------------|------------------------------|
| A   | 06.02.2023 | FOR PLANNING SUBMISSION      |
| -   | 20.10.2022 | FIRST ISSUED PRE-APPLICATION |

|   |            |              |                                                                        |                                                                            |                               |     |
|---|------------|--------------|------------------------------------------------------------------------|----------------------------------------------------------------------------|-------------------------------|-----|
| <br>E: mail@studio16london.co.uk | DRAWN BY   | 1:100<br>@A3 | DRAWING TITLE<br>EXISTING & PROPOSED<br>SIDE ELEVATION<br>(SOUTH-WEST) | PROJECT TITLE<br>101A<br>FIRST FLOOR FLAT<br>HORNSEY LANE<br>N6 5LW LONDON | DRAWING NUMBER<br>S160126-007 |     |
|   | CHECKED BY |              |                                                                        |                                                                            | DRAWING DATE                  | REV |
|   | KW         |              |                                                                        |                                                                            | 06.02.2023                    | A   |