



This drawing is protected under Copyright and at no time should any portion of this drawing be reproduced or copied without the permission of the Architect (Design Copyright Act 1968)
This drawing must not be used for purposes other than that for which it was provided. It is supplied without liability for any errors or omissions.
Drawings only to be scaled for planning application purposes, all dimensions to be checked on site. All drawings subject to Statutory Authority Approval.

Outline of approved application - HGY/2018/2596

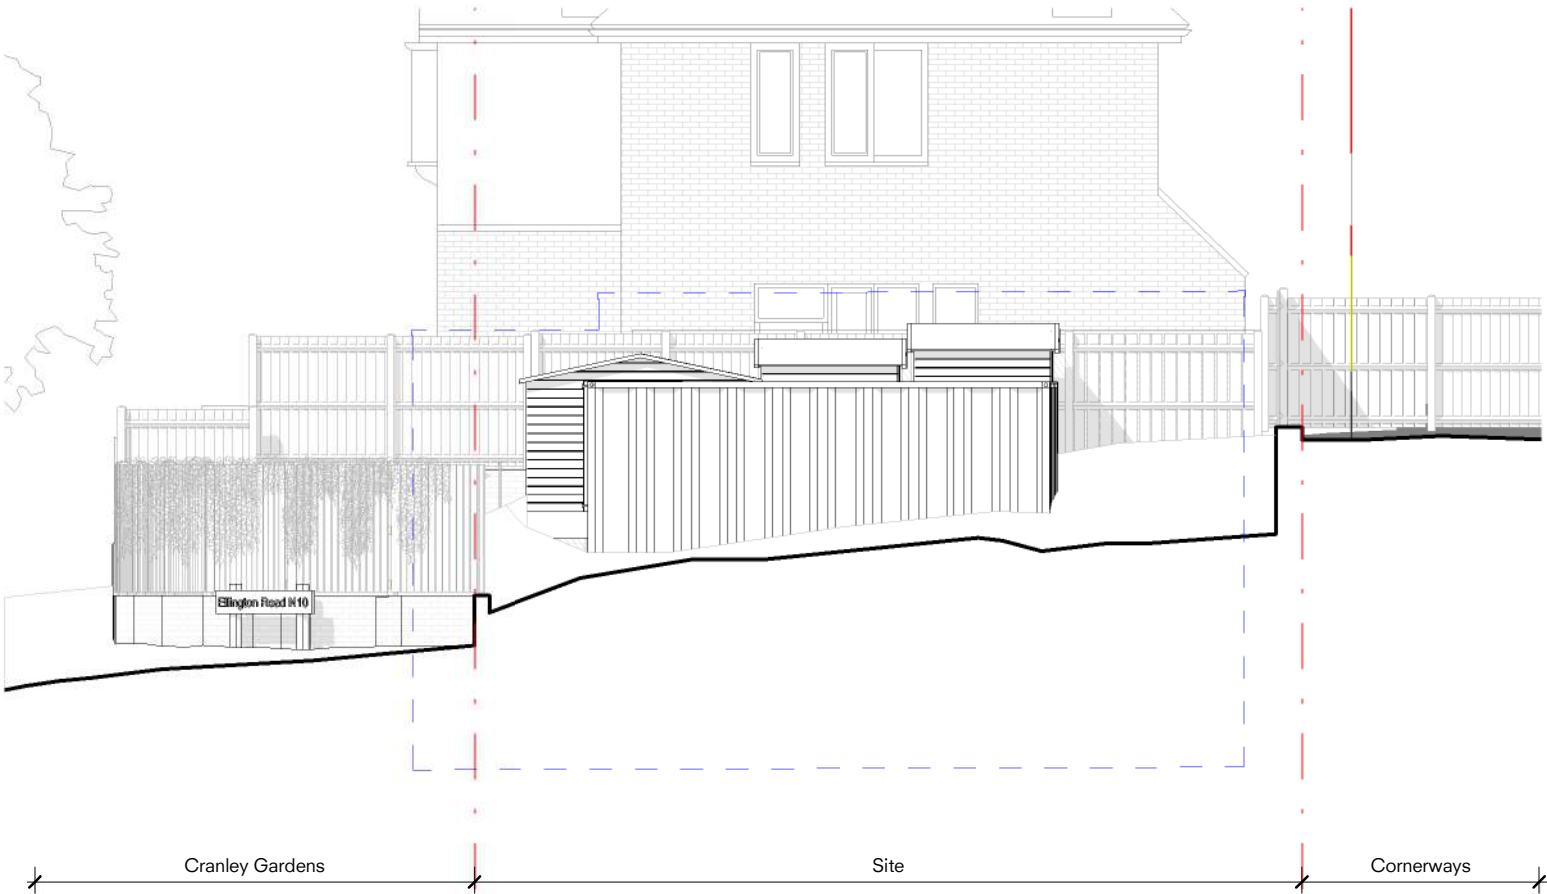


existing eastern elevation

1 : 100

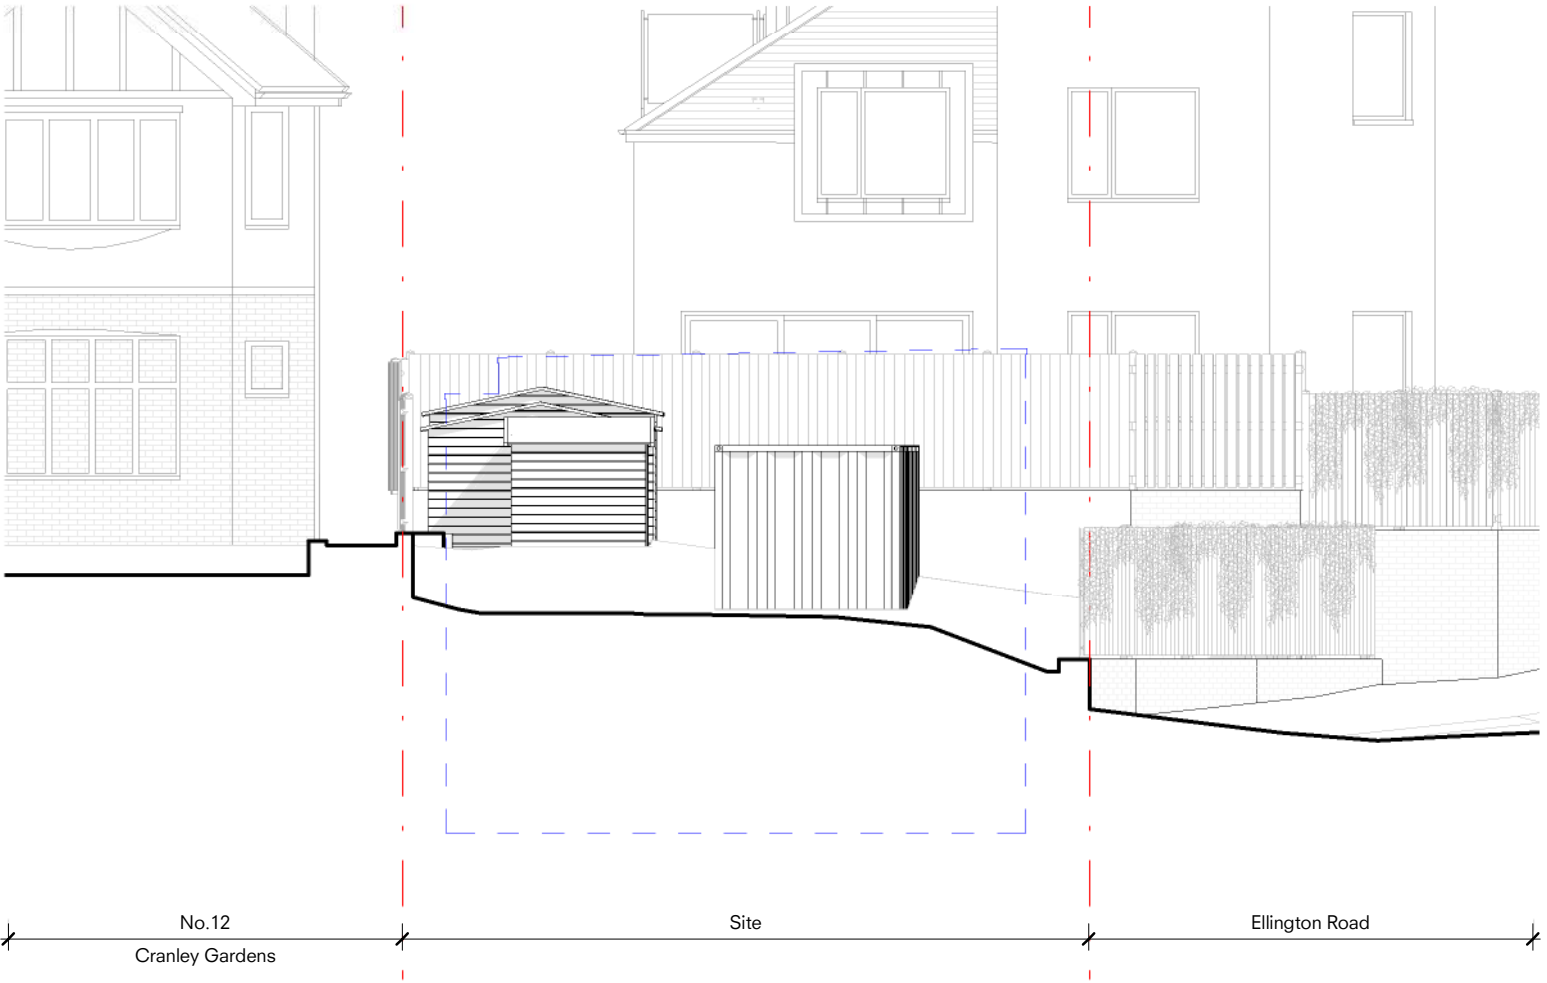

existing southern elevation

1 : 100

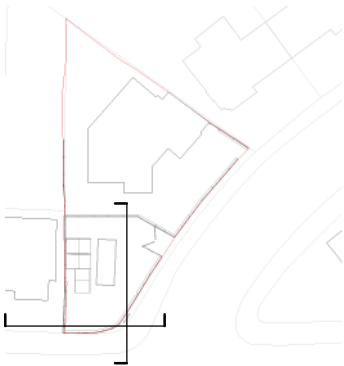

P1	Planning Issue	25/01/23
Rev	Description	Date



16 lambton place
notting hill
london w11 2sh
t 02072293125
f 02072293257
e info@wolffarchitects.co.uk

status:

Planning

project:
Cornerways
Cornerways, Muswell Hill, N10
3DD, London

drawing title:
Existing Elevations

date: **23/11/2022** scale: **As indicated**

dwg no: **2236-PL-0110** rev no: **P1**

