




existing street elevation - Ellington Road

1 : 200

Outline of approved application - HGY/2018/2596

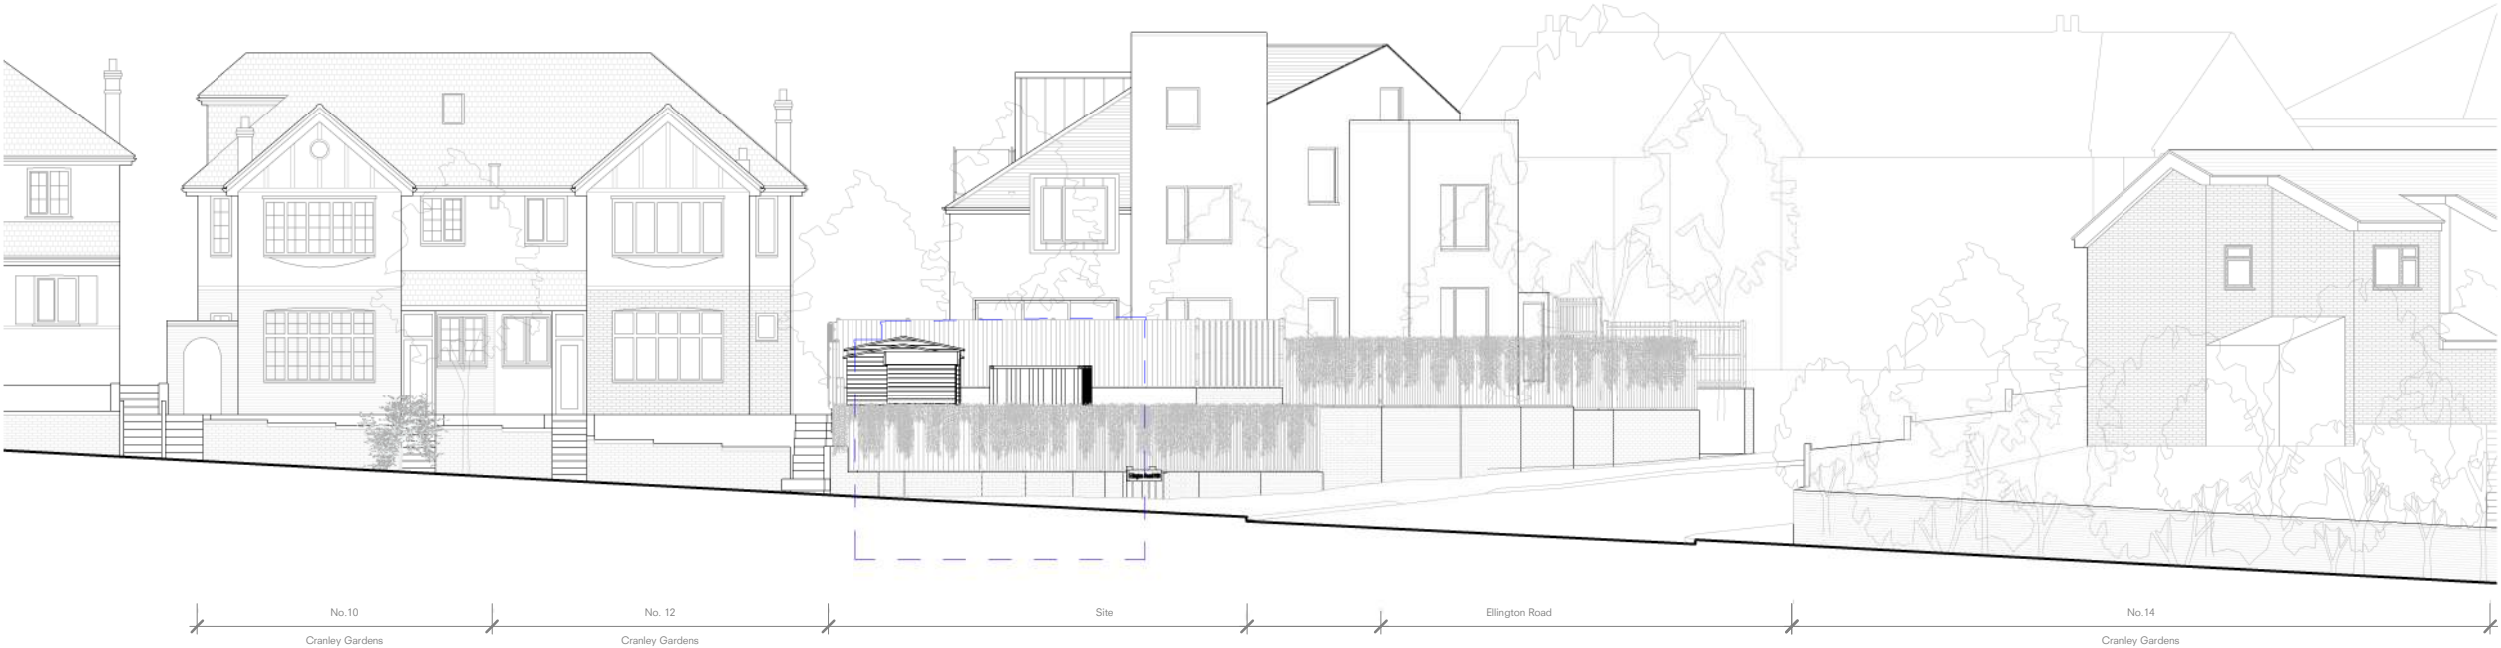

existing street elevation - Cranley Gardens

1 : 200



P1	Planning Issue	25/01/23
Rev	Description	Date



WOLFF ARCHITECTS

16 lambton place
notting hill
london w11 2sh
t 02072293125
f 02072293257
e info@wolffarchitects.co.uk

status:

Planning

project:
Cornerways
Cornerways, Muswell Hill, N10
3DD, London
drawing title:
Existing Street Elevations

date:	11/21/21	scale:	As indicated
dwg no:	2236-PL-0112	rev no:	P1

1 0 1 2 3 4 5
SCALE 1:100 m