

This drawing is protected under Copyright and at no time should any portion of this drawing be reproduced or copied without the permission of the Architect (Design Copyright Act 1968).
This drawing must not be used for purposes other than that for which it was provided. It is supplied without liability for any errors or omissions.
Drawings only to be scaled for planning application purposes, all dimensions to be checked on site. All drawings subject to Statutory Authority Approval.

Outline of approved application - HG Y/2018/2596

- 1 Pale mastic brickwork
- 2 Flint and mastic protruding brickwork
- 3 Flint and mastic penetrations
- 4 Powdercoated aluminium windows
- 5 Powdercoated aluminium sliding doorsystem
- 6 Recessed brickwork
- 7 Brick header/stretchercourse
- 8 Closeboard timberfence on dwarf garden wall
- 9 Powdercoated steelcargate system and pedestrian access door
- 10 Verticalgreening on flint and mastic timberfence



P1	Planning Issue	25/01/23
Rev	Description	Date



WOLFF ARCHITECTS

16 Lambton Place
Notting Hill
London W11 2SH
t 02072293125
f 02072293257
e info@wolffarchitects.co.uk


status:

Planning

project:
Cornerways
Cornerways, Muswell Hill, N10
3DD, London
drawing title:
Proposed Elevations

date: **23/11/2022** scale: **As indicated**

dwg no: **2236-PL-0211** rev no: **P1**

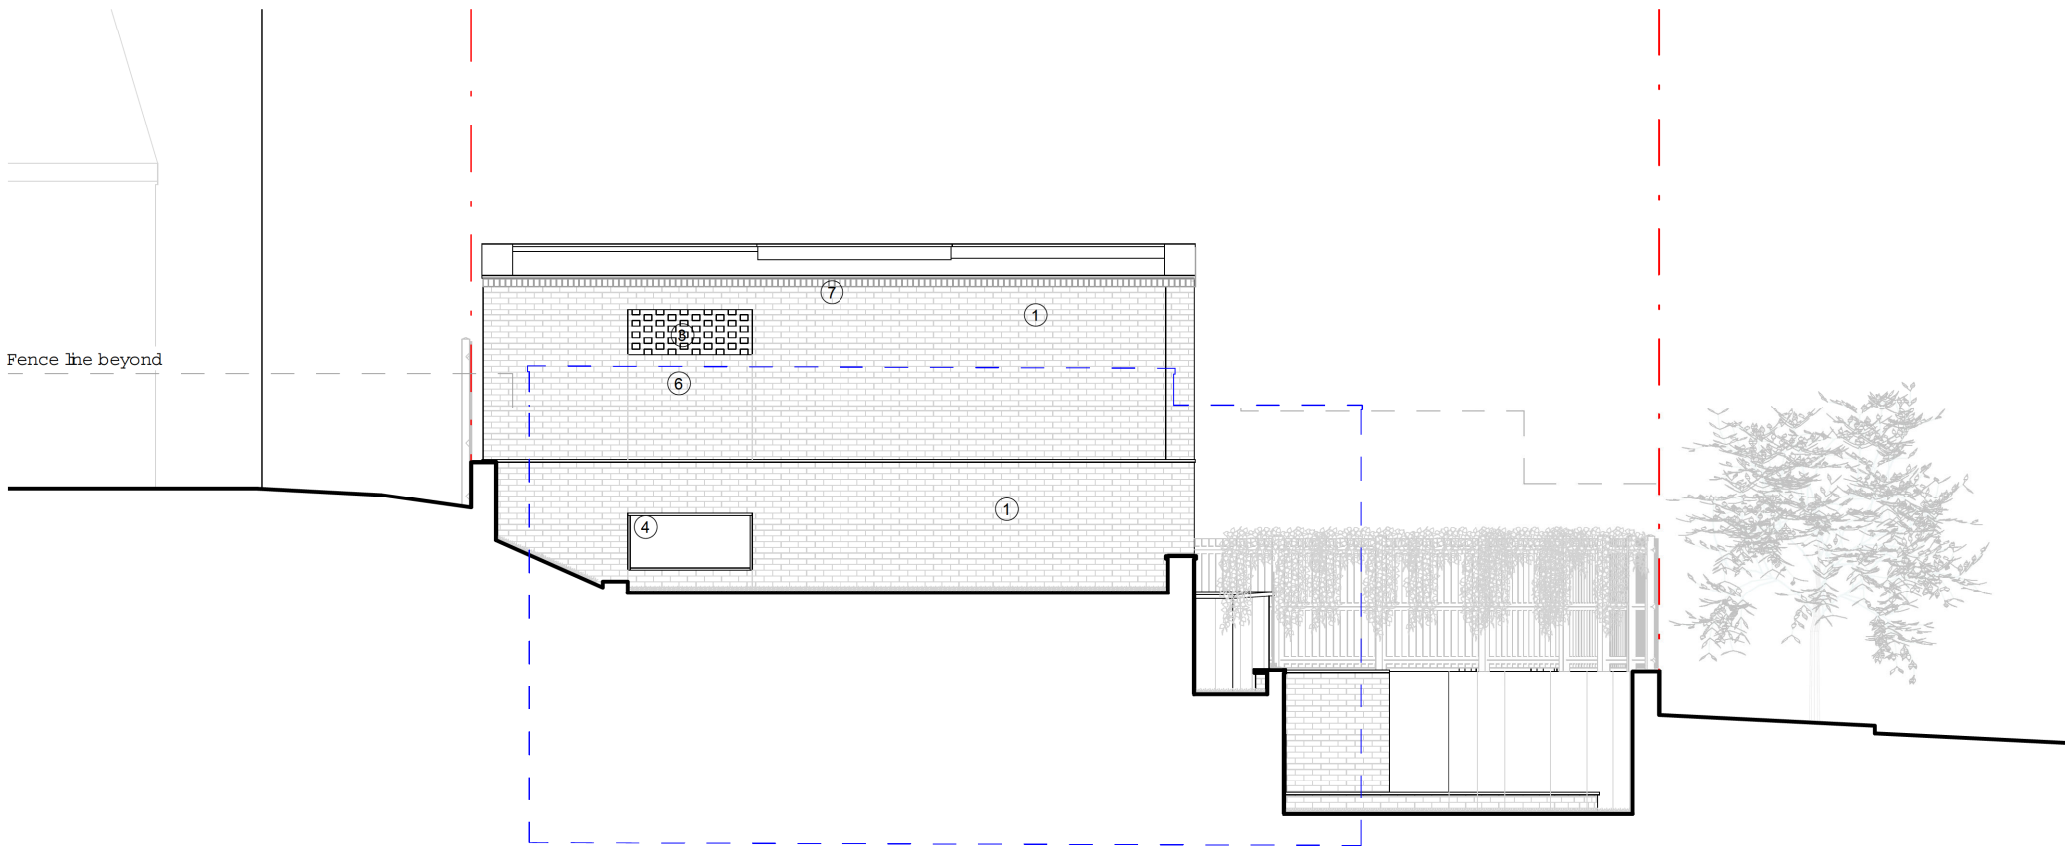


Cornerways

Site

Canley Gardens

proposed western elevation

1:100

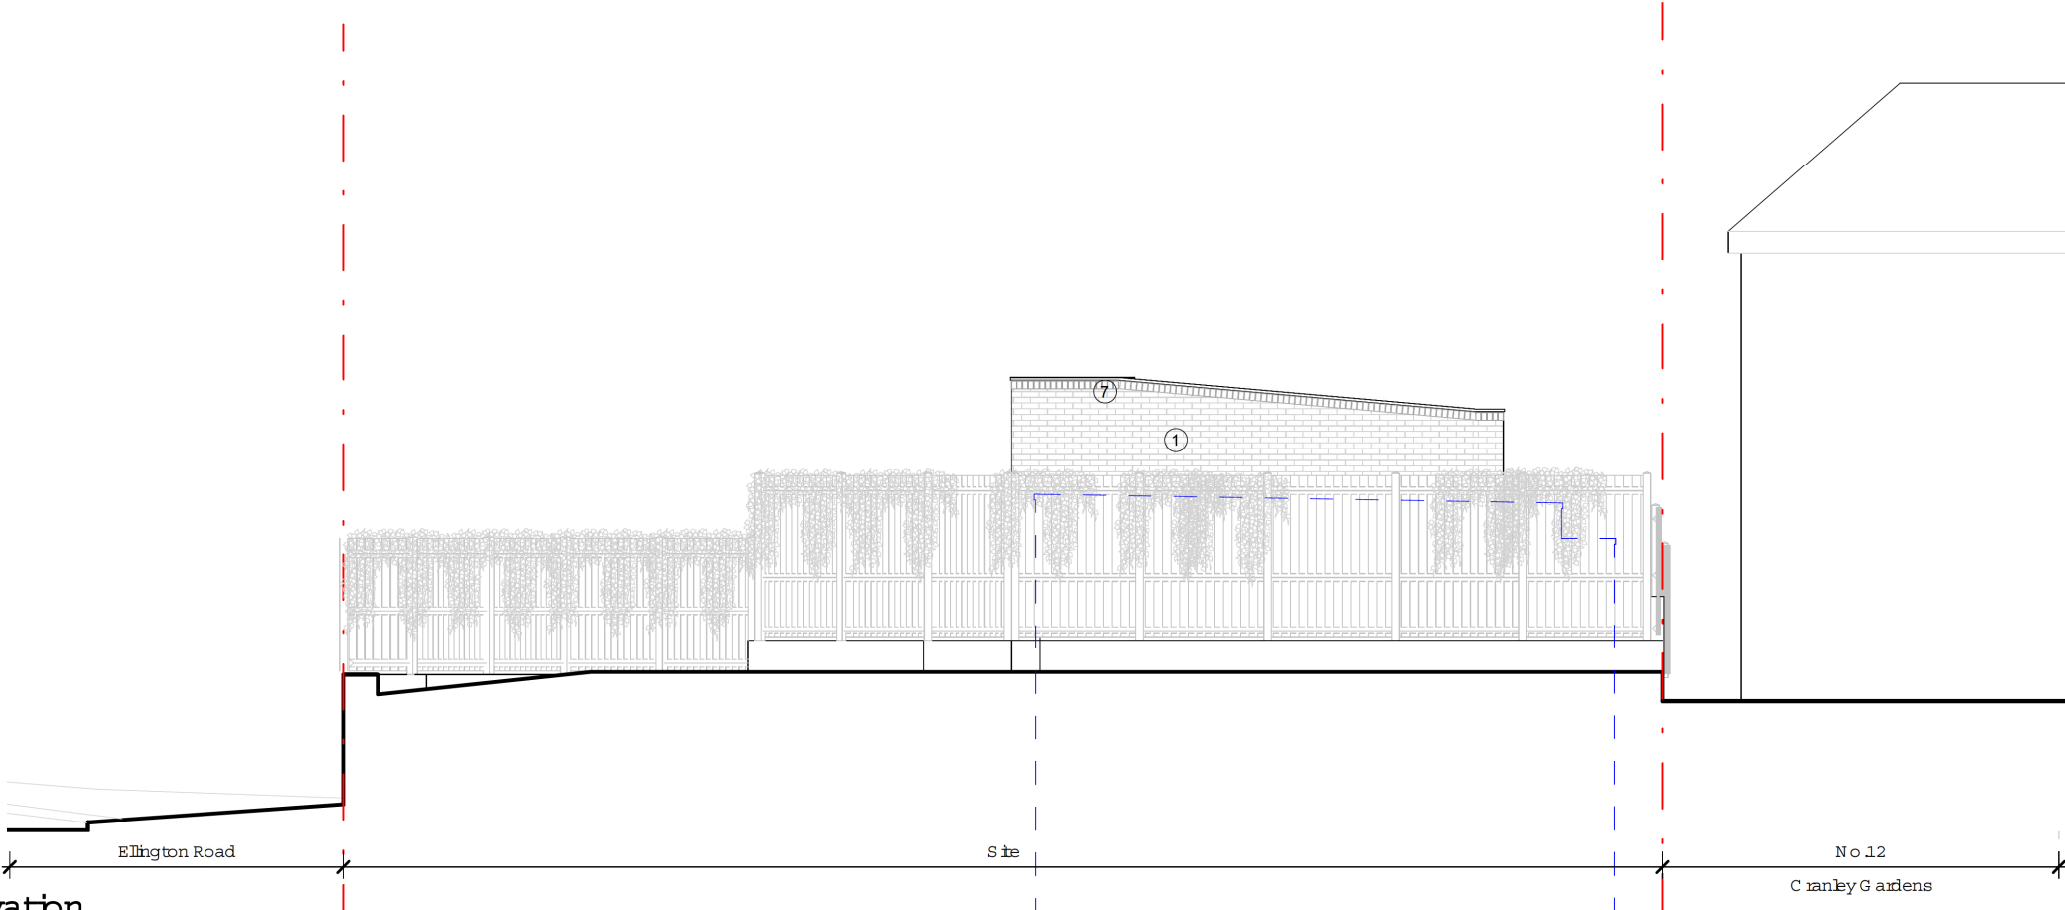

Elington Road

Site

No 12

Canley Gardens

proposed northern elevation

1:100

1 0 1 2 3 4 5
SCALE 1:100 m