


This drawing is protected under Copyright and at no time should any portion of this drawing be reproduced or copied without the permission of the Architect (Design Copyright Act 1968)
This drawing must not be used for purposes other than that for which it was provided. It is supplied without liability for any errors or omissions.
Drawings only to be scaled for planning application purposes, all dimensions to be checked on site. All drawings subject to Statutory Authority Approval.

Outline of approved application - HGY/2018/2596



proposed section A-A

1 : 100

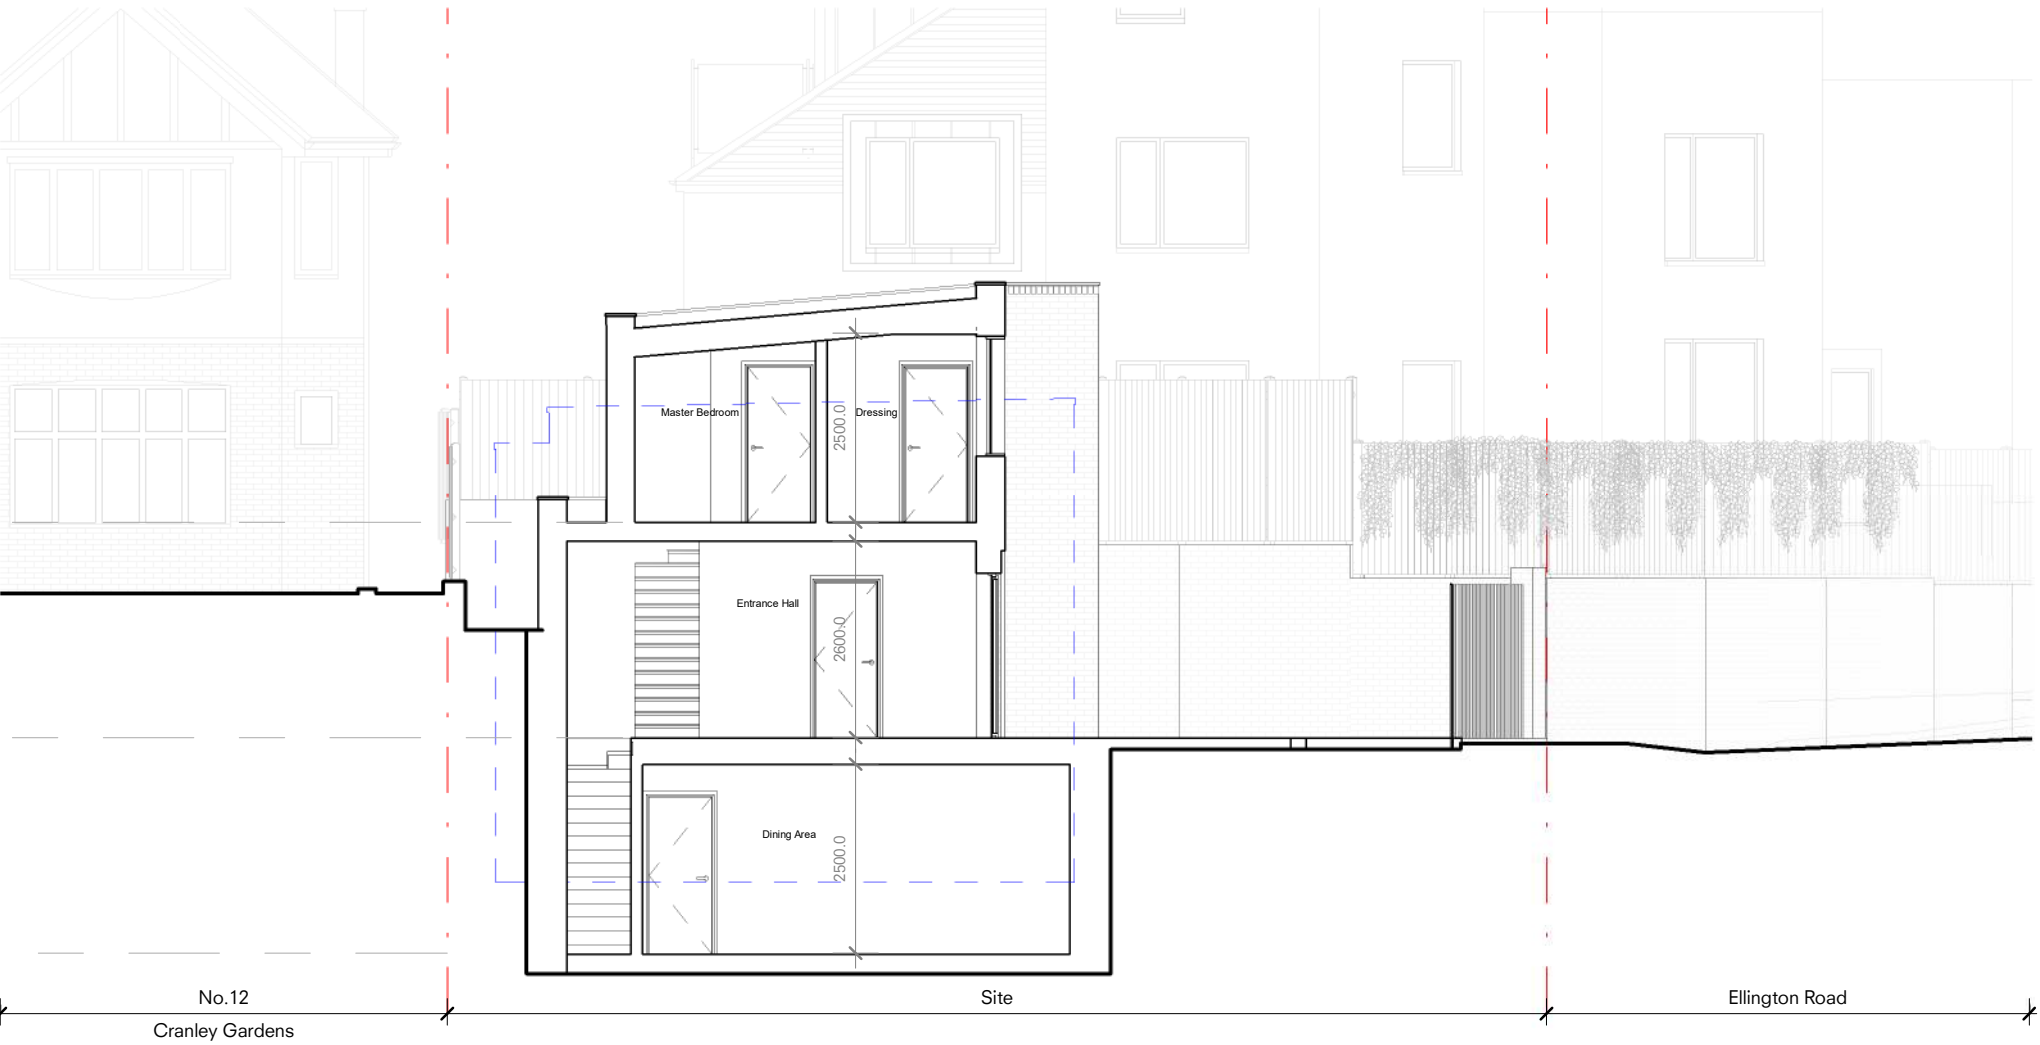

proposed section B-B

1 : 100

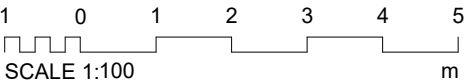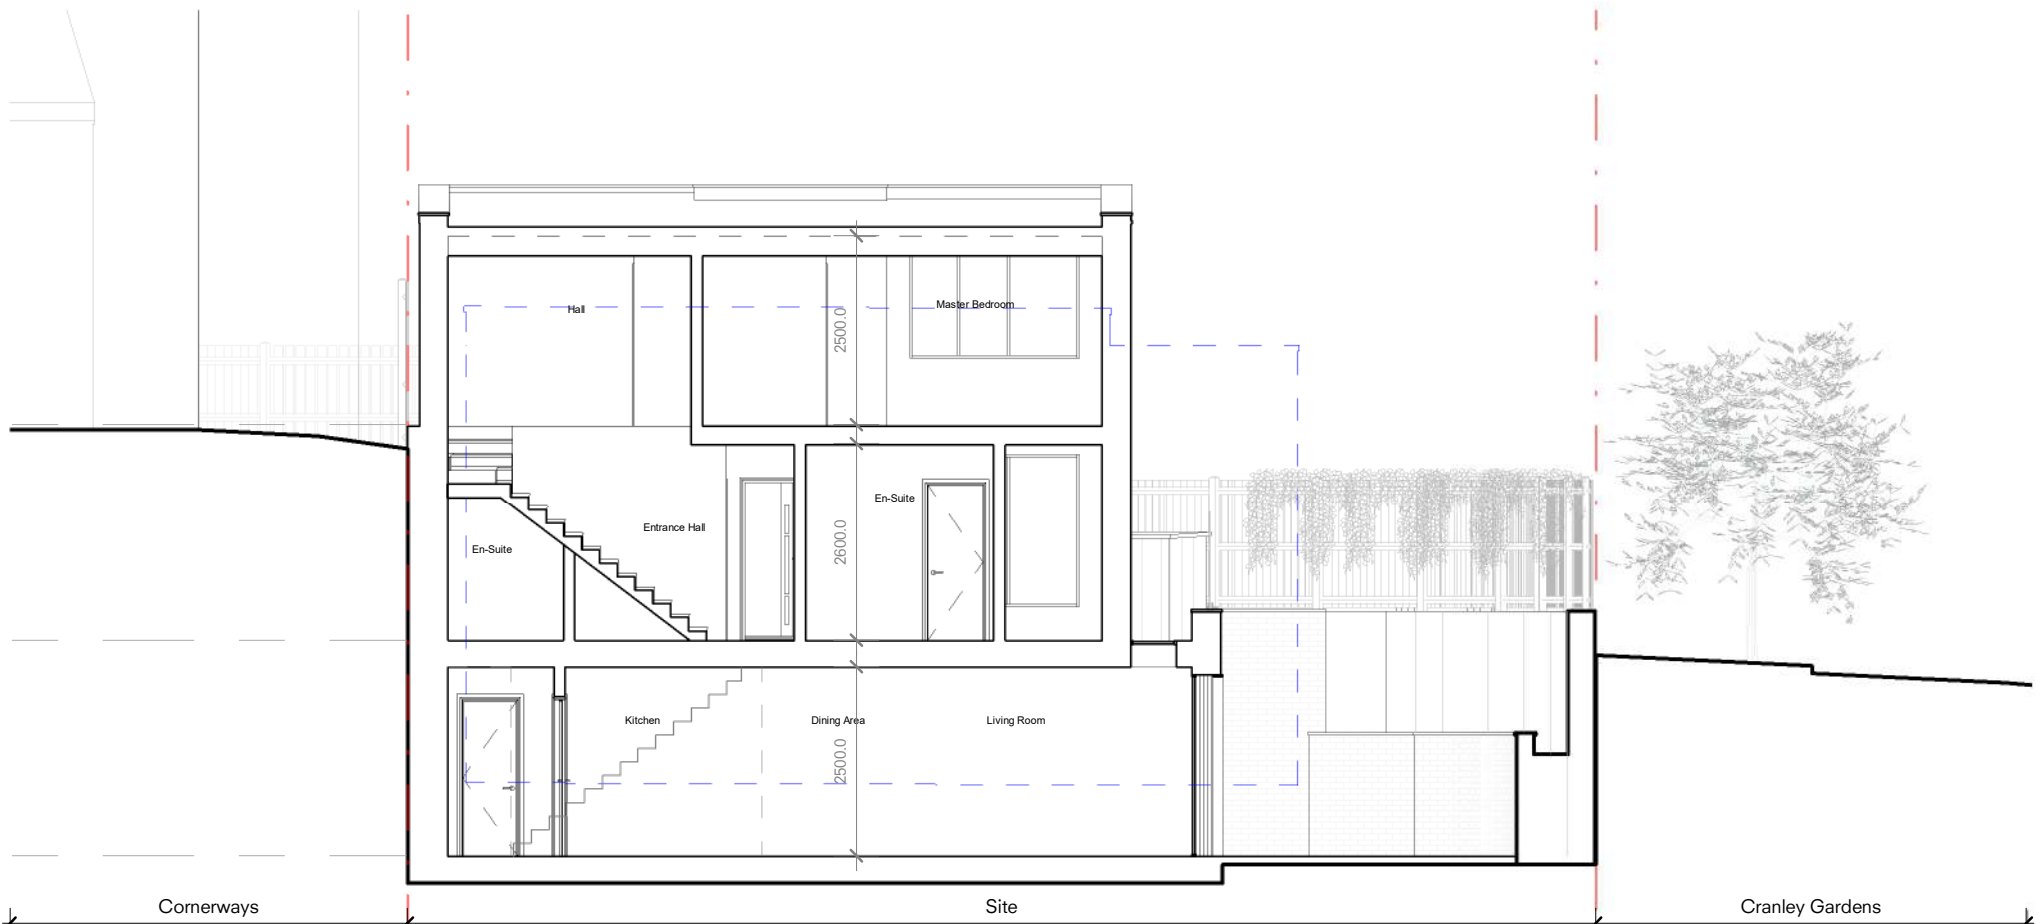

P1	Planning Issue	25/01/23
Rev	Description	Date



WOLFF ARCHITECTS

16 lambton place
notting hill
london w11 2sh
t 02072293125
f 02072293257
e info@wolffarchitects.co.uk

status:

Planning

project:
Cornerways
Cornerways, Muswell Hill, N10
3DD, London

drawing title:
Proposed Sections

date:
23/11/2022

scale:
As indicated

dwg no:
2236-PL-0220

rev no:
P1