
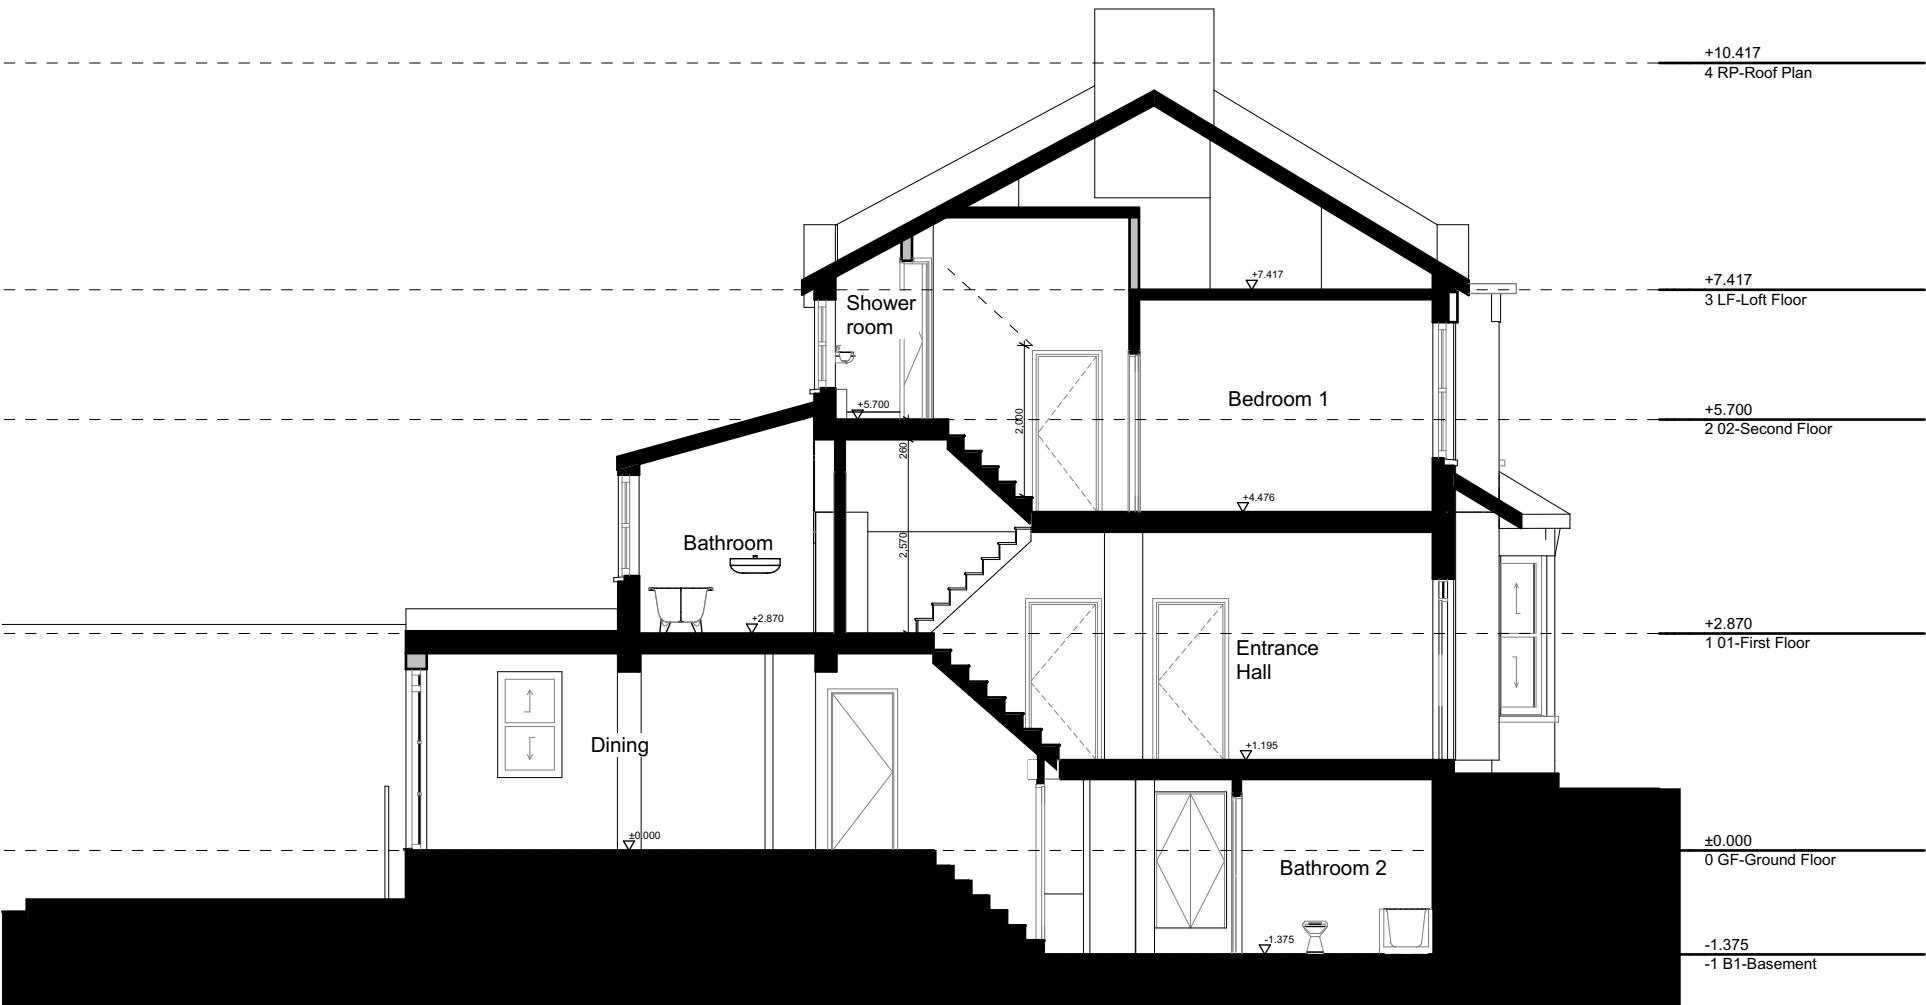


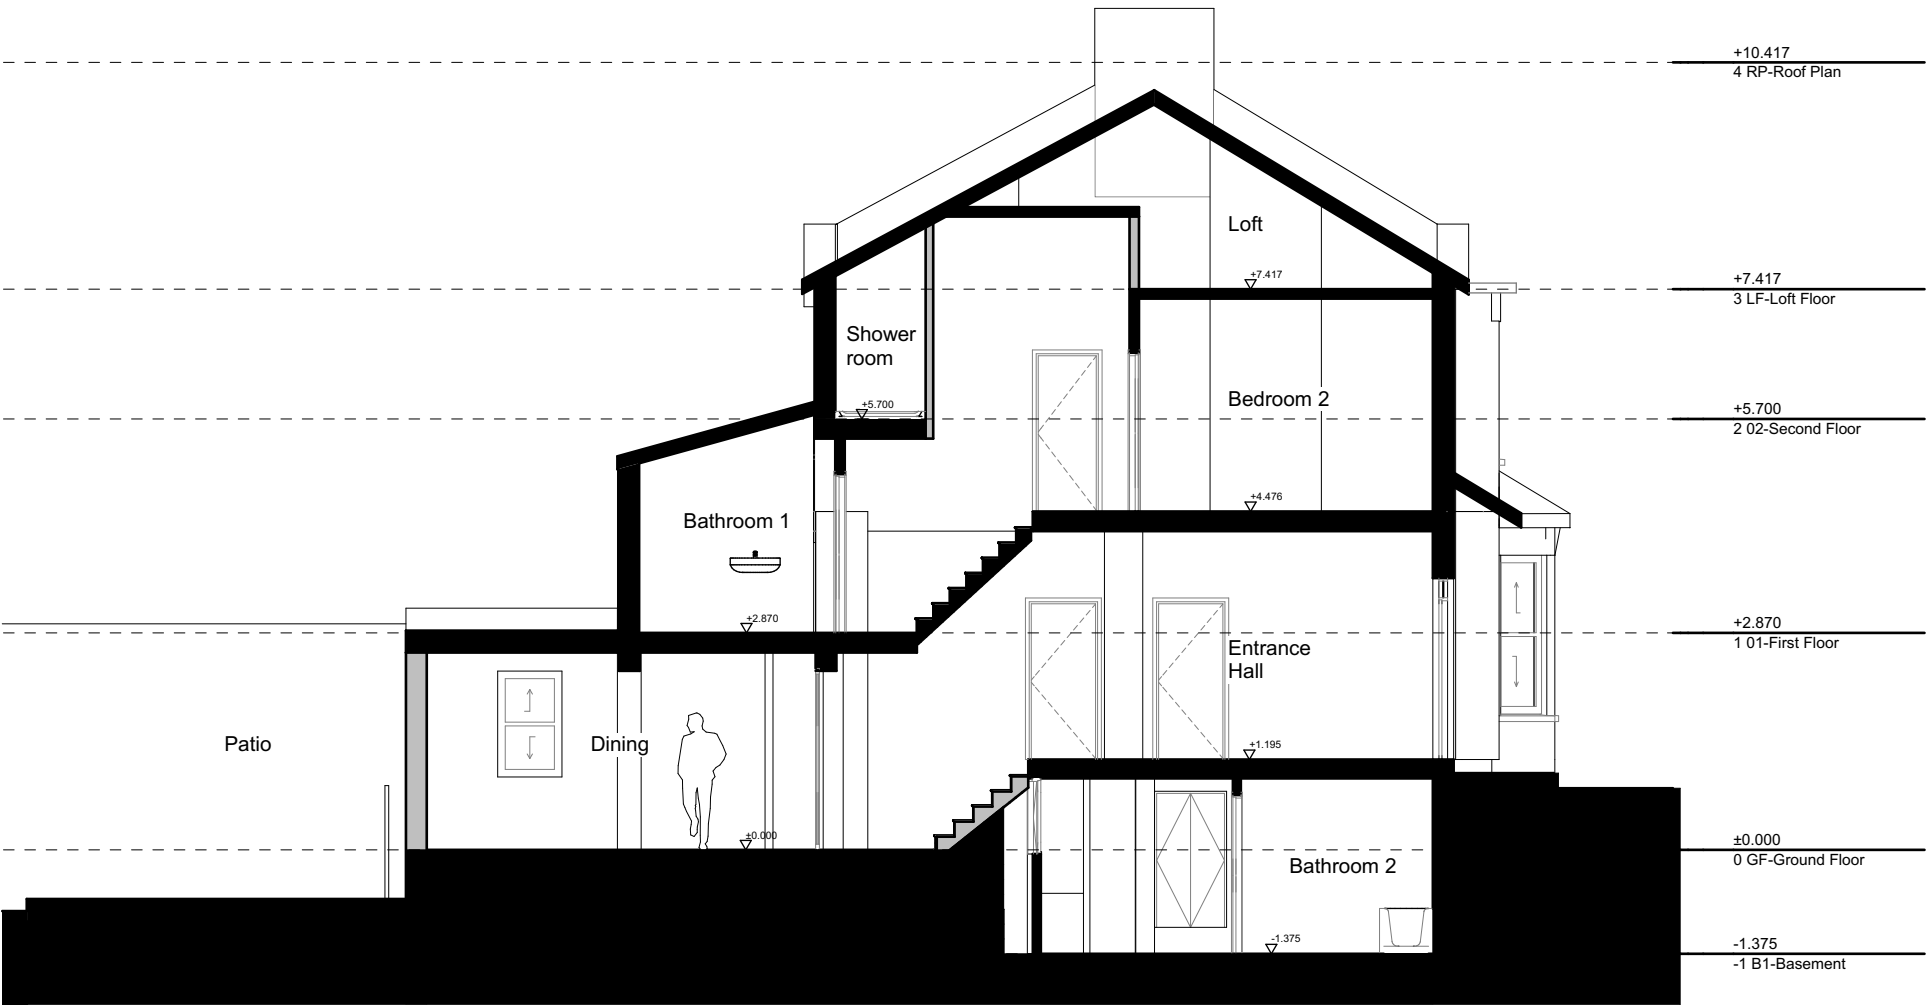

GENERAL NOTES:

- Measurements are based on metric system.
- All levels are in meters to Principal Datum (PD) unless noted otherwise.
- This drawing shows design intent only and is for planning purposes only. Do not use for construction.
- Any discrepancies on this drawing should be reported to Studio PAN-A.
- Drawings to be read in conjunction with all relevant documents.
- This drawing may contain colour data. Please refer to original electronic document.

STUDIO PAN-A

PROJECT NO. 1906	PROJECT NAME 22 Grand Avenue
DRAWING NAME Existing Sections 1	
STATUS St.3 - Preliminary	SCALE 1:100 @ A3
DRAWING NO. 1906-03-300	DATE 21/09/2021