



01

L00 APPLICATION BOUNDARY 1

Scale 1:1250




02

L01 - L04 APPLICATION BOUNDARY 2

Scale 1:1250

NORTH

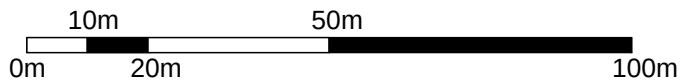

ARCHITECTURE + INTERIORS

a: 8 Harmood Mews - Harmood Grove - London - NW1 8DH
t: 020 7267 8332
w: f3architects.co.uk
e: info@f3architects.co.uk

revisions

P1 03.08.16 Planning Application Issue.

Except for Planning purposes, figured dimensions only are to be taken from this drawing.
All dimensions are in millimeters unless otherwise stated.
All dimensions shall be checked on site prior to works commencing.
Any discrepancies shall be reported to the Architect.
© Copyright F3 Architecture + Design. All rights reserved.

drawing **PAXTON DEVELOPMENT
SITE LOCATION BLOCK PLAN**

scale @ A3
1:1250

status

PLANNING

checked by

IL

date drawn

06.07.2016

project reference

140922 - NT

drawing number

00 - 801

revision

P1