


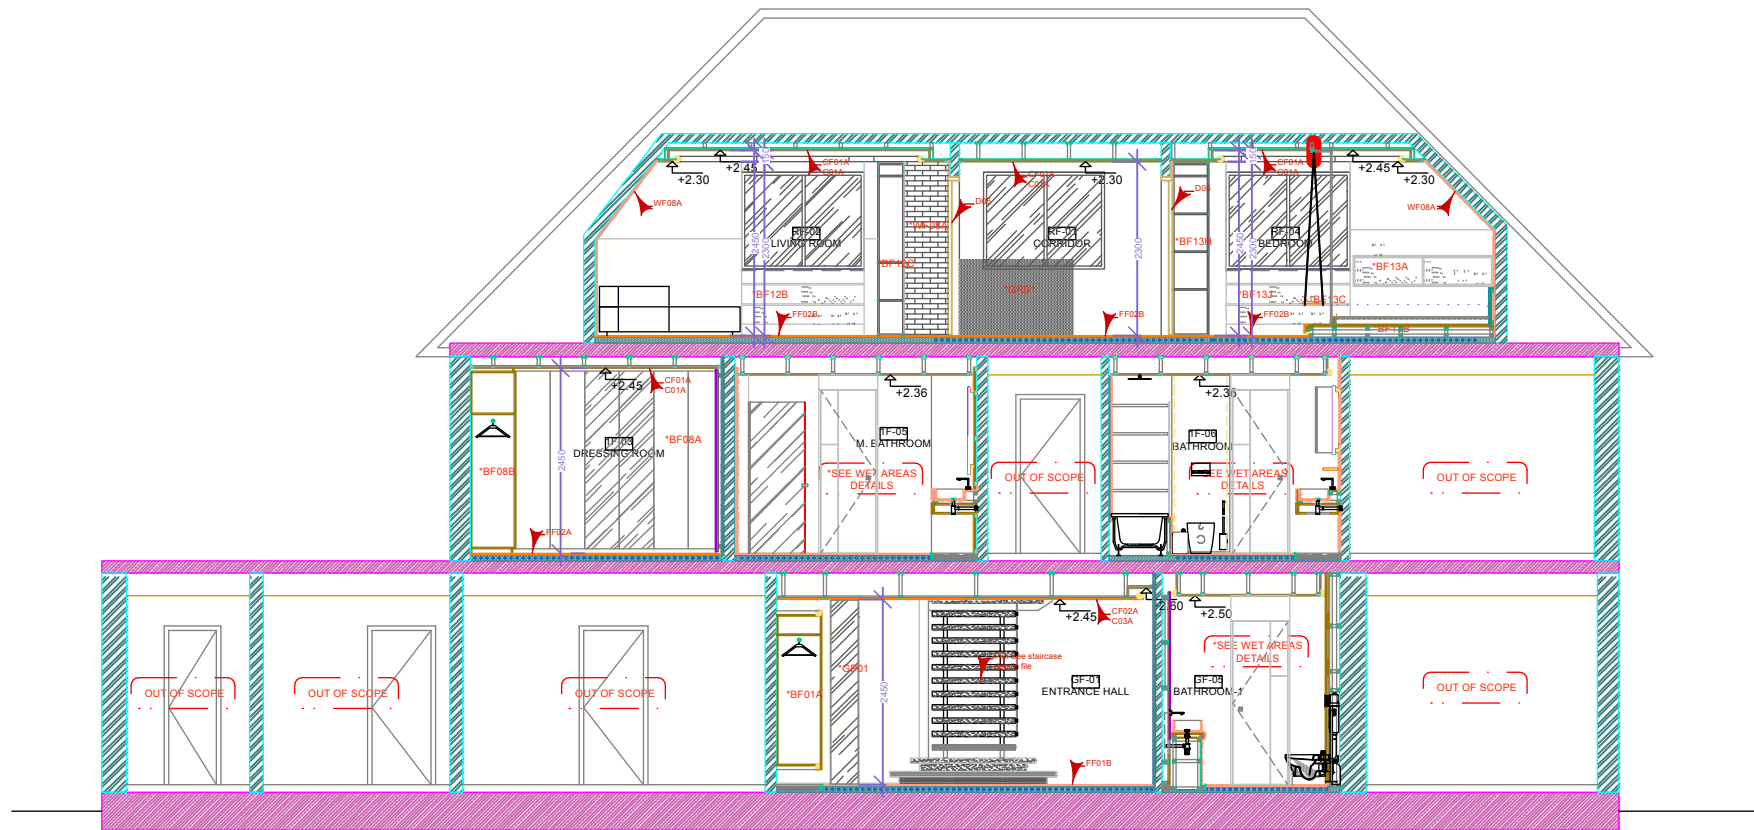

*ÖNEMLİ NOT: ÖLÇÜLER BİLGİ AMAÇLI OLUP TÖM İMALATLAR İÇİN YERİNDE UYGULAMA ÖLÇÜSÜ ALINARAK, GEREKLİ REVİZYONLAR YAPILMALIDIR.
*IMPORTANT NOTE: ALL DIMENSIONS ARE ONLY FOR INFORMATION. ALL APPLICATIONS SHOULD BE DONE ACCORDING TO THE DIMENSIONS, WHICH WILL BE TAKEN ON-SITE.

CASAGLOBAL
MEHMET DEMİR
+44 7578 575581

AYLMER RD. HOUSE

SECTION A-A

PROPOSED SECTION A

REV.	DATE	DESCRIPTION	REV.	DATE	DESCRIPTION	NOTE:	CLIENT:	PROJECT:	SIMON MILLER ARCHITECTS	
This drawing is based on original drawings by Casaglobal. Simon Miller Architects have used these drawings as a reference and adapted them accordingly.						ALL DIMENSIONS ARE IN MILLIMETERS. INCONSISTENCIES ARE TO BE REPORTED TO THE ARCHITECT IMMEDIATELY. COPYRIGHT IS HELD BY SIMON MILLER ARCHITECTS LTD.	SERKAN DAYSAK	Planning application for air conditioning enclosure and removal works to rear balcony	 SIMON MILLER ARCHITECTS T+44 (0)20 8201 9875 info@simonmillerarchitects.com simonmillerarchitects 11 Portsdown Mews Temple Fortune London NW11 7HD	
A	22.02.23	AIR CONDITIONING AND FENCING REMOVED FOLLOWING FEEDBACK FROM CASE OFFICER								
							SITE:	DRAWING TITLE:	DRAWING NO.:	REVISION:
							23 Aylmer Road, London, N2 0BS	PROPOSED SECTION A	553 PL06	A