


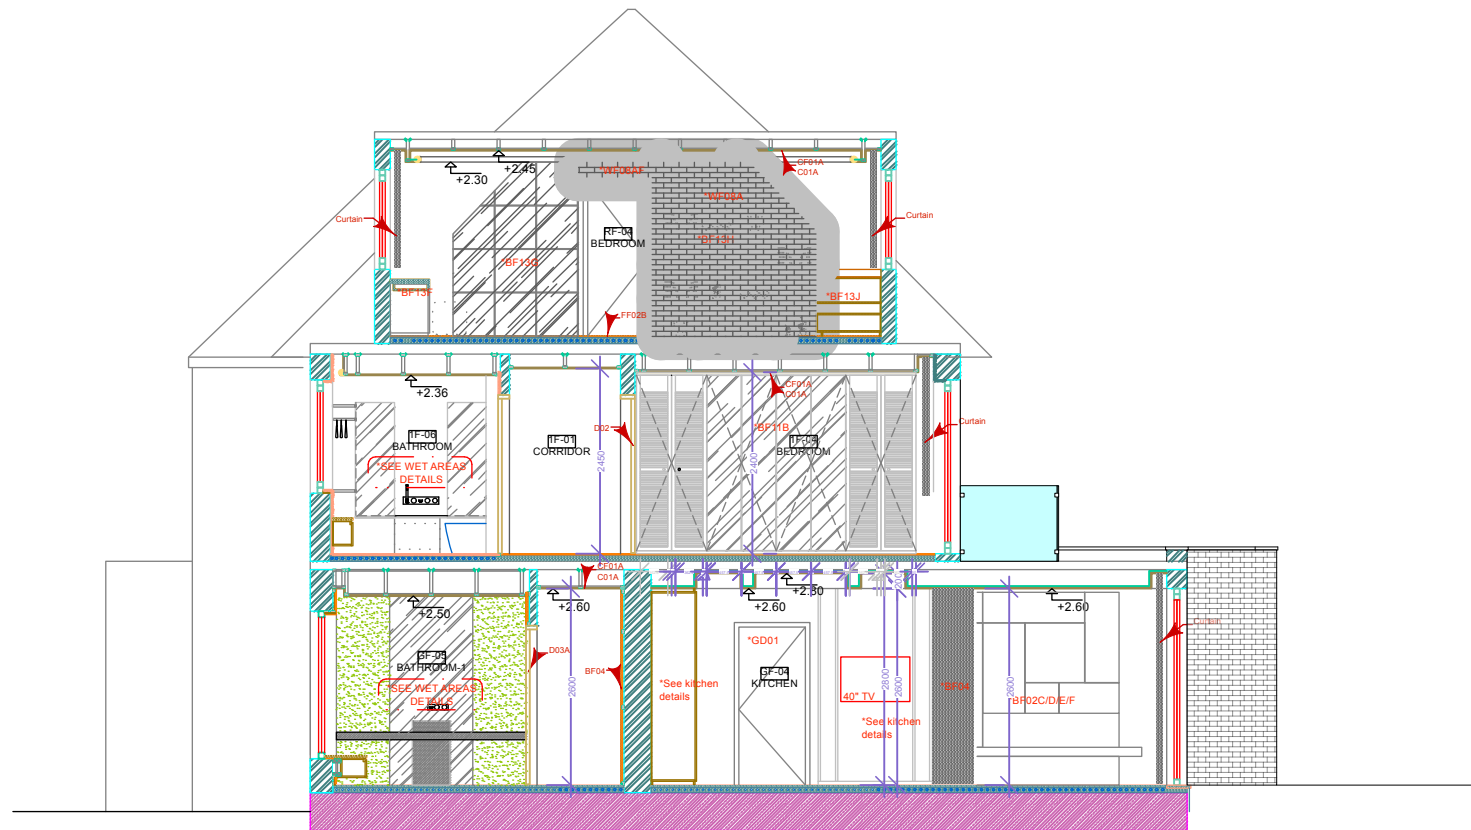

*ÖNEMLİ NOT:ÖLÇÜLER BİLGİ AMAÇLI OLUP TÖM İMALATLAR İÇİN YERİNDE UYGULAMA ÖLÇÜSÜ ALINARAK, GEREKLİ REVİZYONLAR YAPILMALI DİR.
*IMPORTANT NOTE: ALL DIMENSIONS ARE ONLY FOR INFORMATION. ALL APPLICATIONS SHOULD BE DONE ACCORDING TO THE DIMENSIONS, WHICH WILL BE TAKEN ON-SITE.

CASAGLOBAL
MEHMET DEMİR
+44 7578 575581

AYLMER RD. HOUSE

SECTION B-B

PROPOSED SECTION B

REV.	DATE	DESCRIPTION	REV.	DATE	DESCRIPTION	REV.	DATE	DESCRIPTION
This drawing is based on original drawings by Casaglobal. Simon Miller Architects have used these drawings as a reference and adapted them accordingly.								

NOTE:
ALL DIMENSIONS ARE IN MILLIMETERS. INCONSISTENCIES ARE TO BE REPORTED TO THE ARCHITECT IMMEDIATELY.

COPYRIGHT IS HELD BY SIMON MILLER ARCHITECTS LTD.

CLIENT:
SERKAN DAYSAK

SITE:
23 Aylmer Road,
London,
N2 0BS

PROJECT:
Planning application for air conditioning enclosure and removal works to rear balcony

DRAWING TITLE:
PROPOSED SECTION B

 **SIMON MILLER ARCHITECTS**
T+44 (0)20 8201 9875
info@simonmillerarchitects.com
simonmillerarchitects

11 Portsdown Mews
Temple Fortune
London NW11 7HD

MEASURED SURVEY

DATE:	September 2022
DRAWN BY:	TJ
SCALE:	1:100 @ A3
DRAWING NO.:	553 PL07
REVISION:	-