


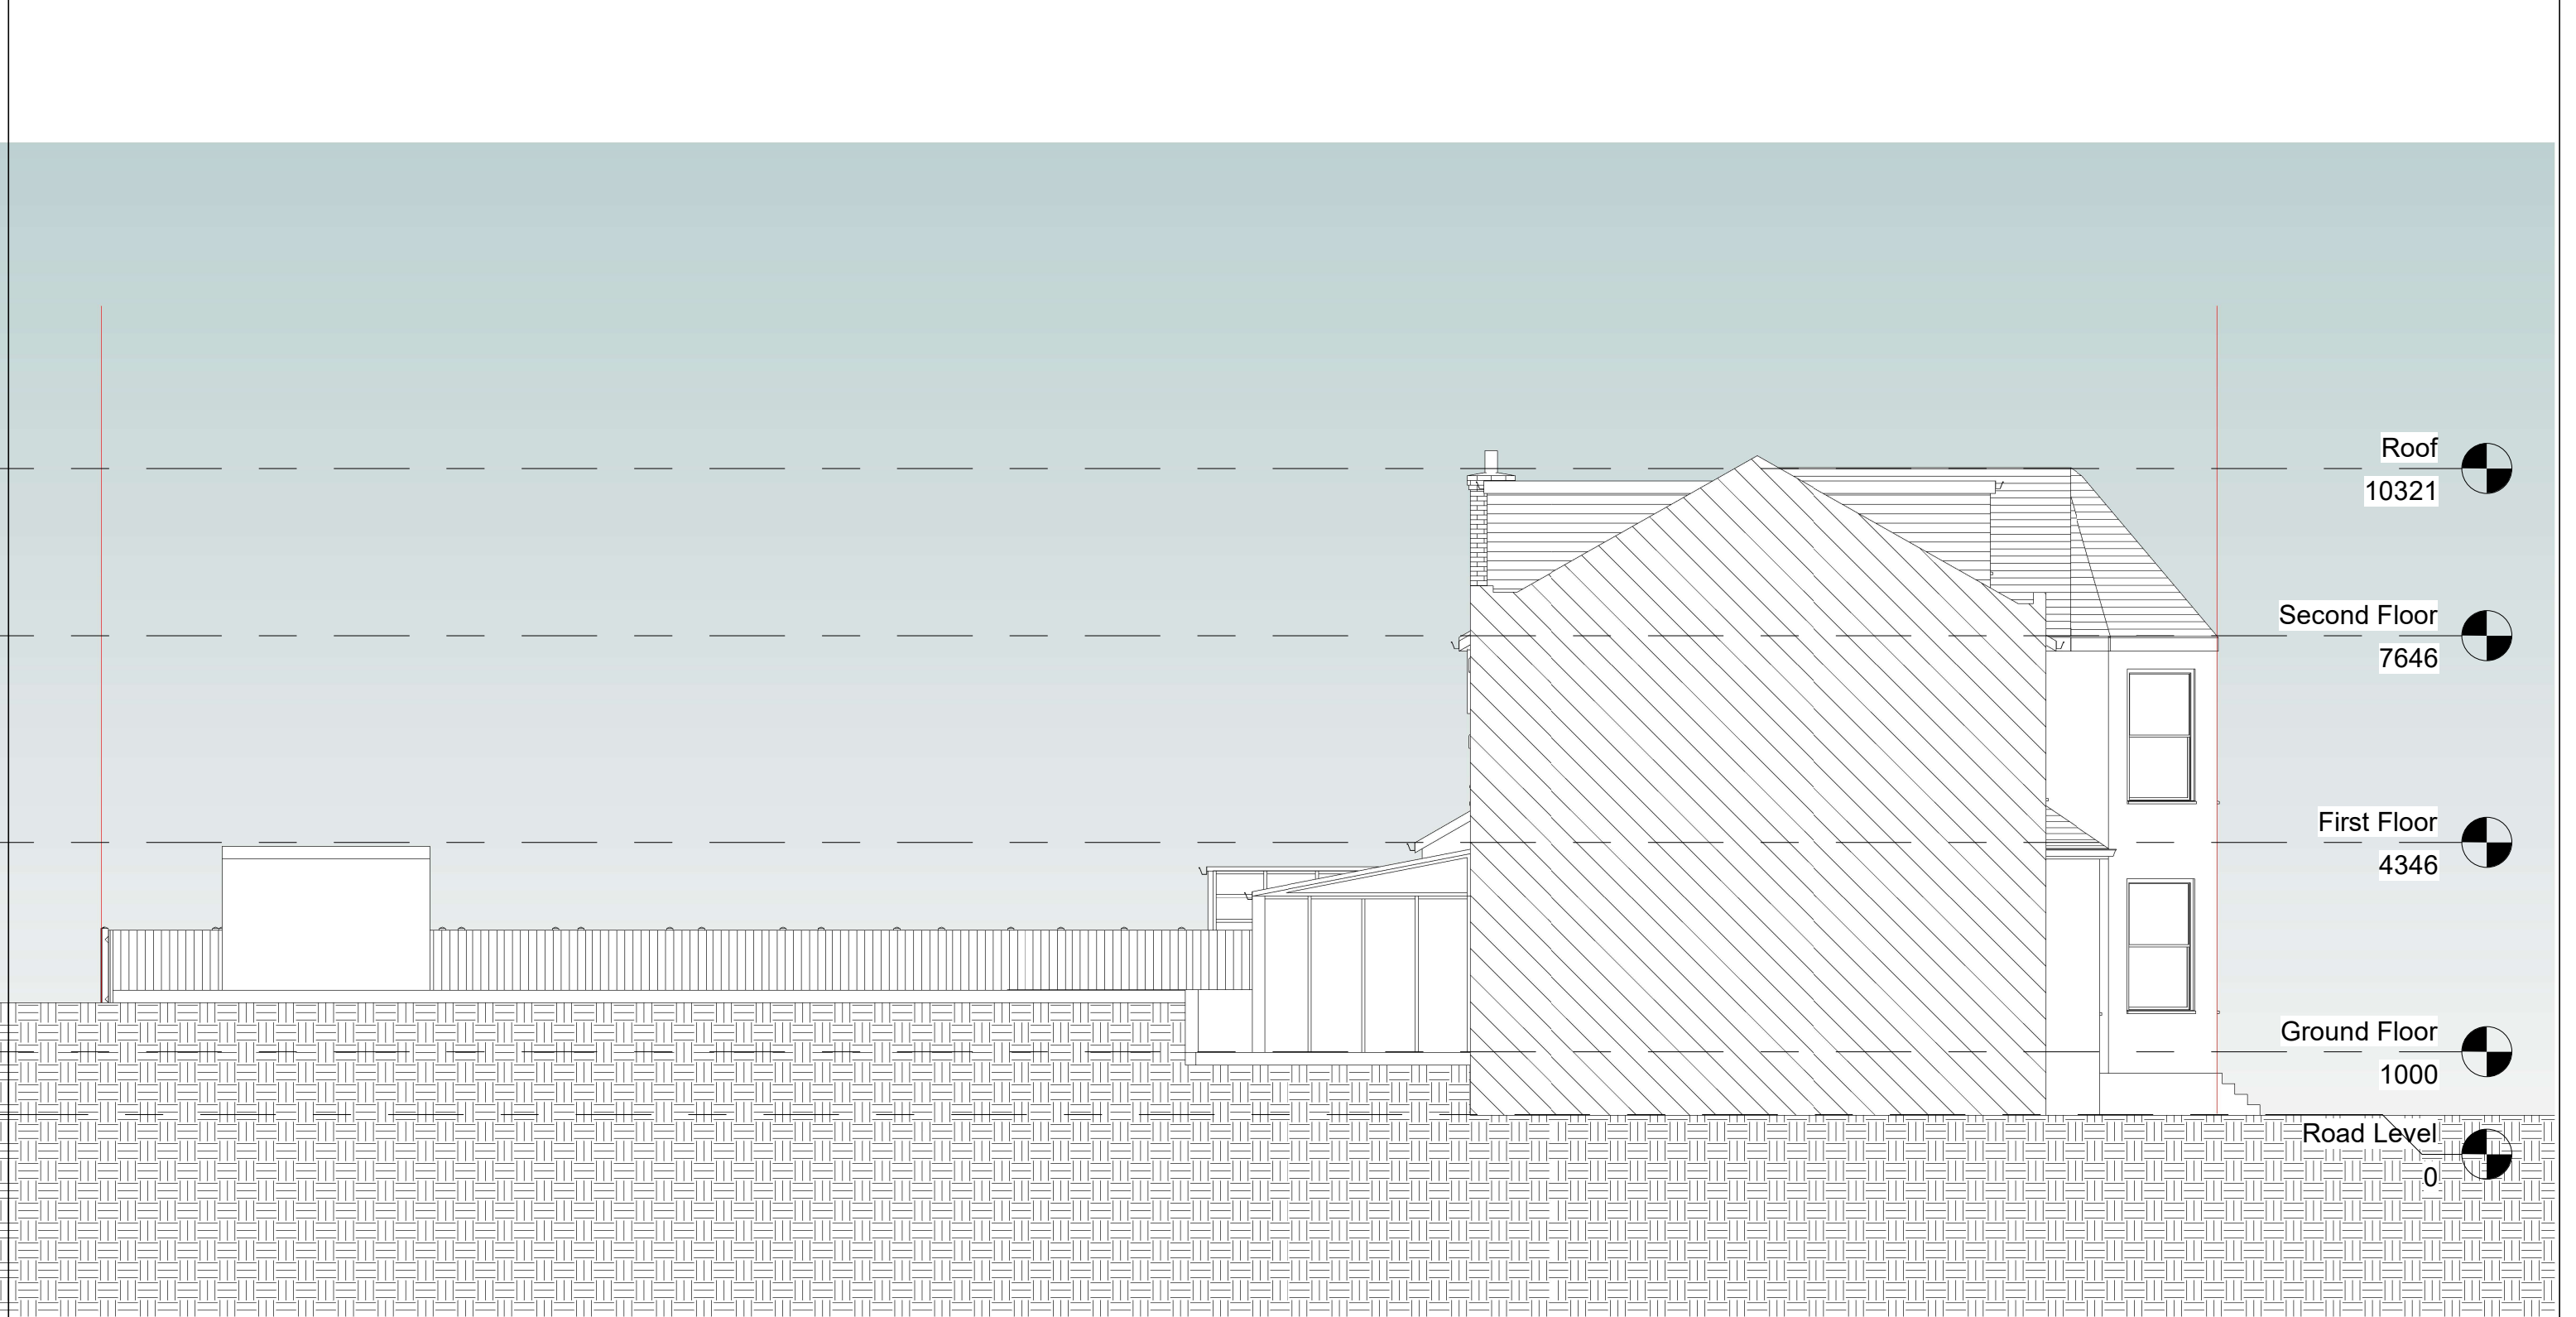

	NOTES: CONTRACTORS MUST VERIFY ALL DIMENIONS AT THE SITE BEFORE COMENCING ANY WORK. NO CONSTRUCTION WORK BEFORE BUILDING CONTROL APPROVEL AND STRUCTURAL ENGINEER CONFIRMATION. ANY DISCREPANCIES TO BE REPORTED TO GRIDKUNE. ALL DRAWINGS ARE TO BE READ IN CONJUNCTION WITH ALL RELEVANT DRAWINGS AND SPECIFICATIONS.	Rev	Description	Date	PROJECT TITLE			DRAWING TITLE		
					97 Stapleton Hall Road, N4 4RH			Existing Side Elevation 2		
								CLIENT		
								Mr Hersh		
					Date	Project number	DRWAING NUMBER	Scale (@ A3)	Drawn by	
					22/04/21	3722	EX - E003	1 : 100	Shai	