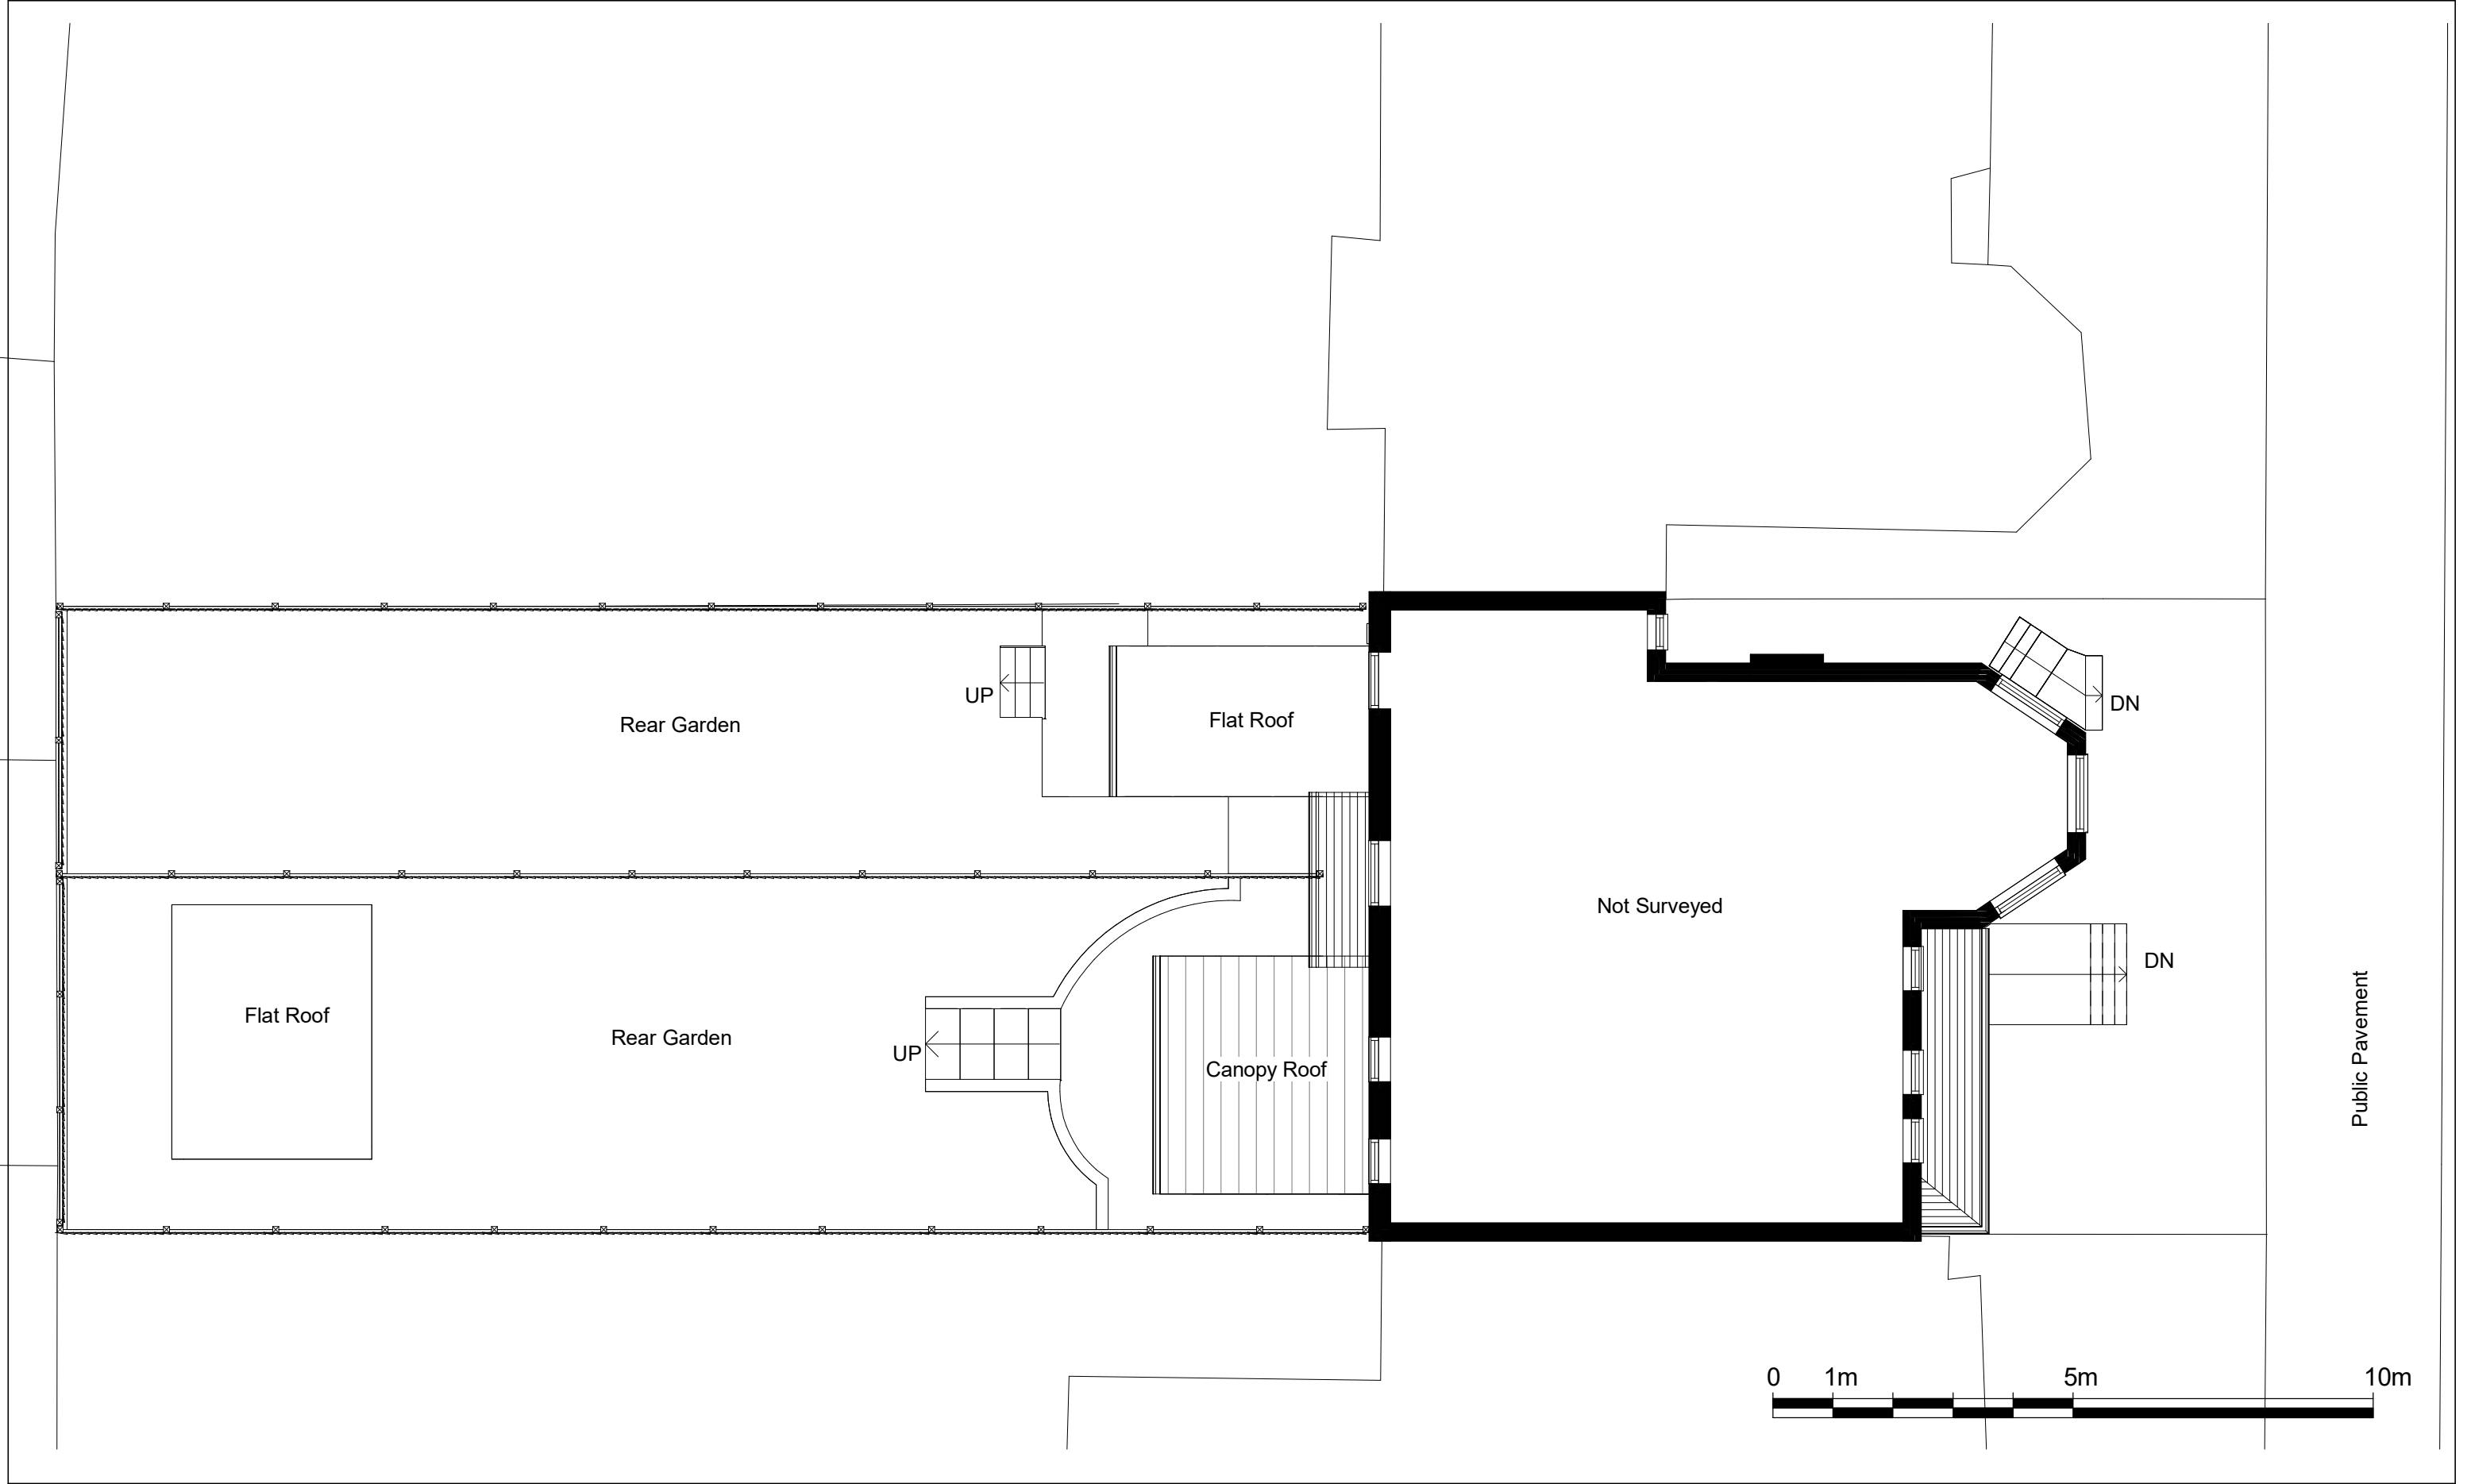


NOTES.
CONTRACTORS MUST VERIFY ALL DIMENSIONS
AT THE
SITE BEFORE COMENCING ANY WORK.

NO CONSTRUCTION WORK BEFORE BUILDING
CONTROL APPROVAL AND STRUCTURAL ENGINEER
CONFIRMATION.

ANY DISCREPANCIES TO BE REPORTED TO
GRIDKUNE.
ALL DRAWINGS ARE TO BE READ IN
CONJUNCTION WITH
ALL RELEVANT DRAWINGS AND
SPECIFICATIONS.

Rev	Description	Date

PROJECT TITLE 97 Stapleton Hall Road, N4 4RH			DRAWING TITLE Existing First Floor		
			CLIENT Mr Hersh		
Date 22/04/21	Project number 3722	DRWAING NUMBER EX - P002	Scale (@ A3) 1 : 100	Drawn by Shai	