


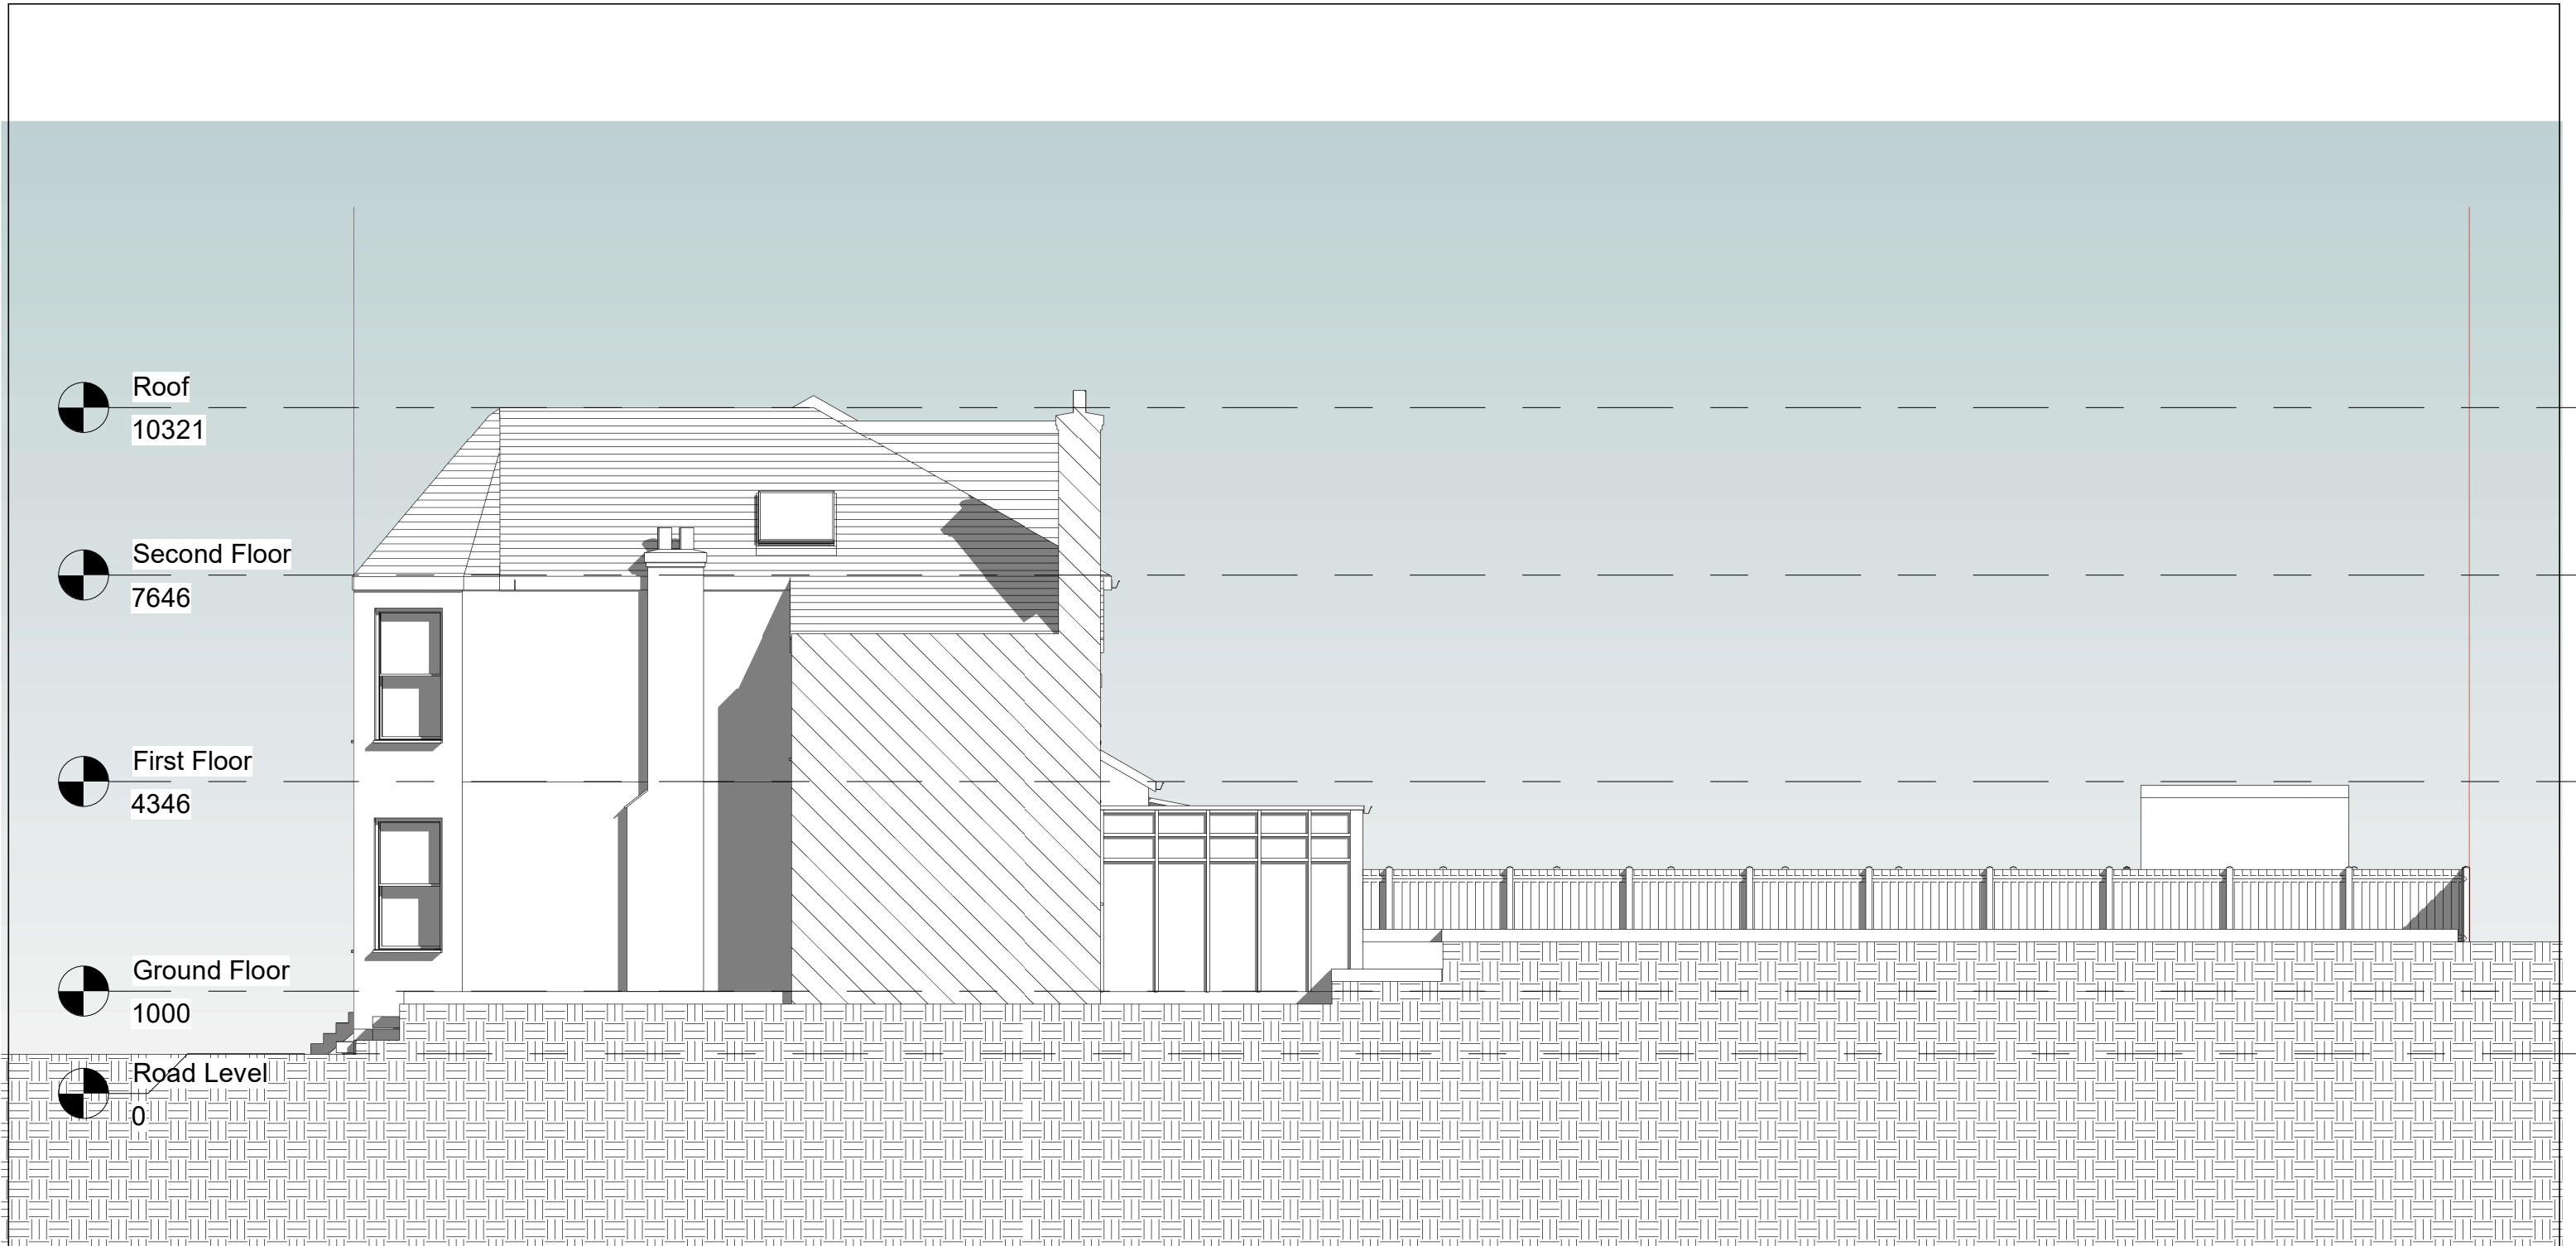

| <div>NOTES:<br/>CONTRACTORS MUST VERIFY ALL DIMENSIONS AT THE SITE BEFORE COMENCING ANY WORK.</div> <div>NO CONSTRUCTION WORK BEFORE BUILDING CONTROL APPROVEL AND STRUCTURAL ENGINEER CONFIRMATION.</div> <div>ANY DISCREPANCIES TO BE REPORTED TO GRIDKUNE.</div> <div>ALL DRAWINGS ARE TO BE READ IN CONJUNCTION WITH ALL RELEVANT DRAWINGS AND SPECIFICATIONS.</div> | Rev | Description | Date | PROJECT TITLE                  |      |           | DRAWING TITLE             |                |  |
|---|-----|-------------|------|--------------------------------|------|-----------|---------------------------|----------------|---------------------------------------------------------------------------------------|
|   |     |             |      | 97 Stapleton Hall Road, N4 4RH |      |           | Existing Side Elevation 1 |                |                                                                                       |
|   |     |             |      |                                |      |           | CLIENT                    |                |                                                                                       |
|   |     |             |      |                                |      |           | Mr Hersh                  |                |                                                                                       |
|   |     |             |      |                                |      |           | Date                      | Project number |                                                                                       |
|   |     |             |      | 22/04/21                       | 3722 | EX - E002 | 1 : 100                   | Shai           |                                                                                       |
|   |     |             |      |                                |      |           |                           |                |                                                                                       |
|   |     |             |      |                                |      |           |                           |                |                                                                                       |