


NOTES:
ALL DIMENSIONS, LEVELS AND CLEARANCES TO BE CHECKED
ON SITE PRIOR TO WORKS COMMENCING.
THIS DRAWING SHOULD BE READ IN CONJUNCTION WITH ALL
OTHER PROJECT RELATED DRAWINGS, SPECIFICATIONS AND
DOCUMENTS.
THIS DRAWING IS COPYRIGHT OF GEBHARD AND GOODWIN

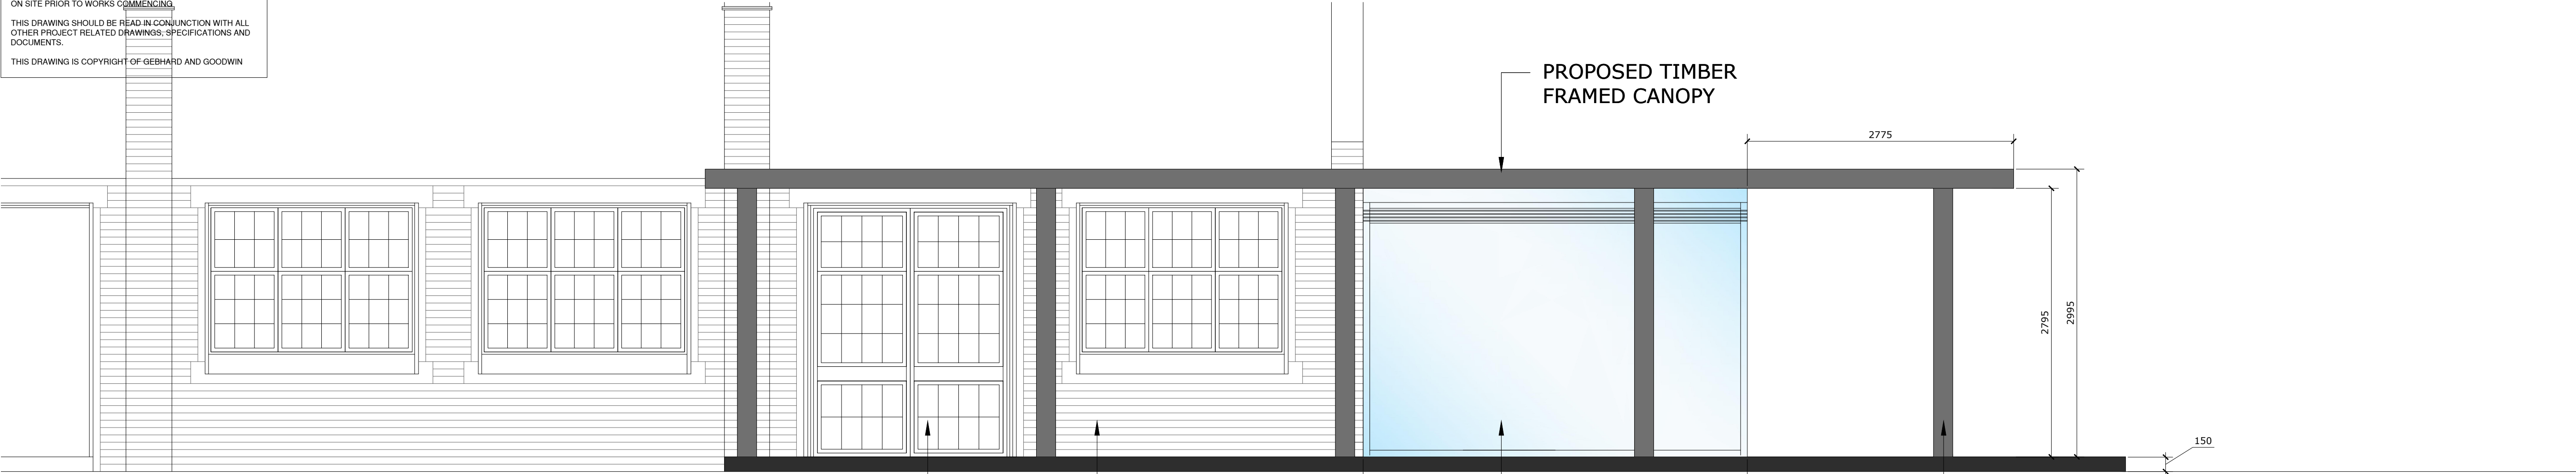


Tottenham Green Elevation (FRONT / SOUTH)

CAFE
ENTRANCE

EXISTING LONDON
STOCK BRICKS

PROPOSED GLAZED
EXTENSION POWDER COATED
RAL. 7016

PROPOSED TIMBER
POSTS

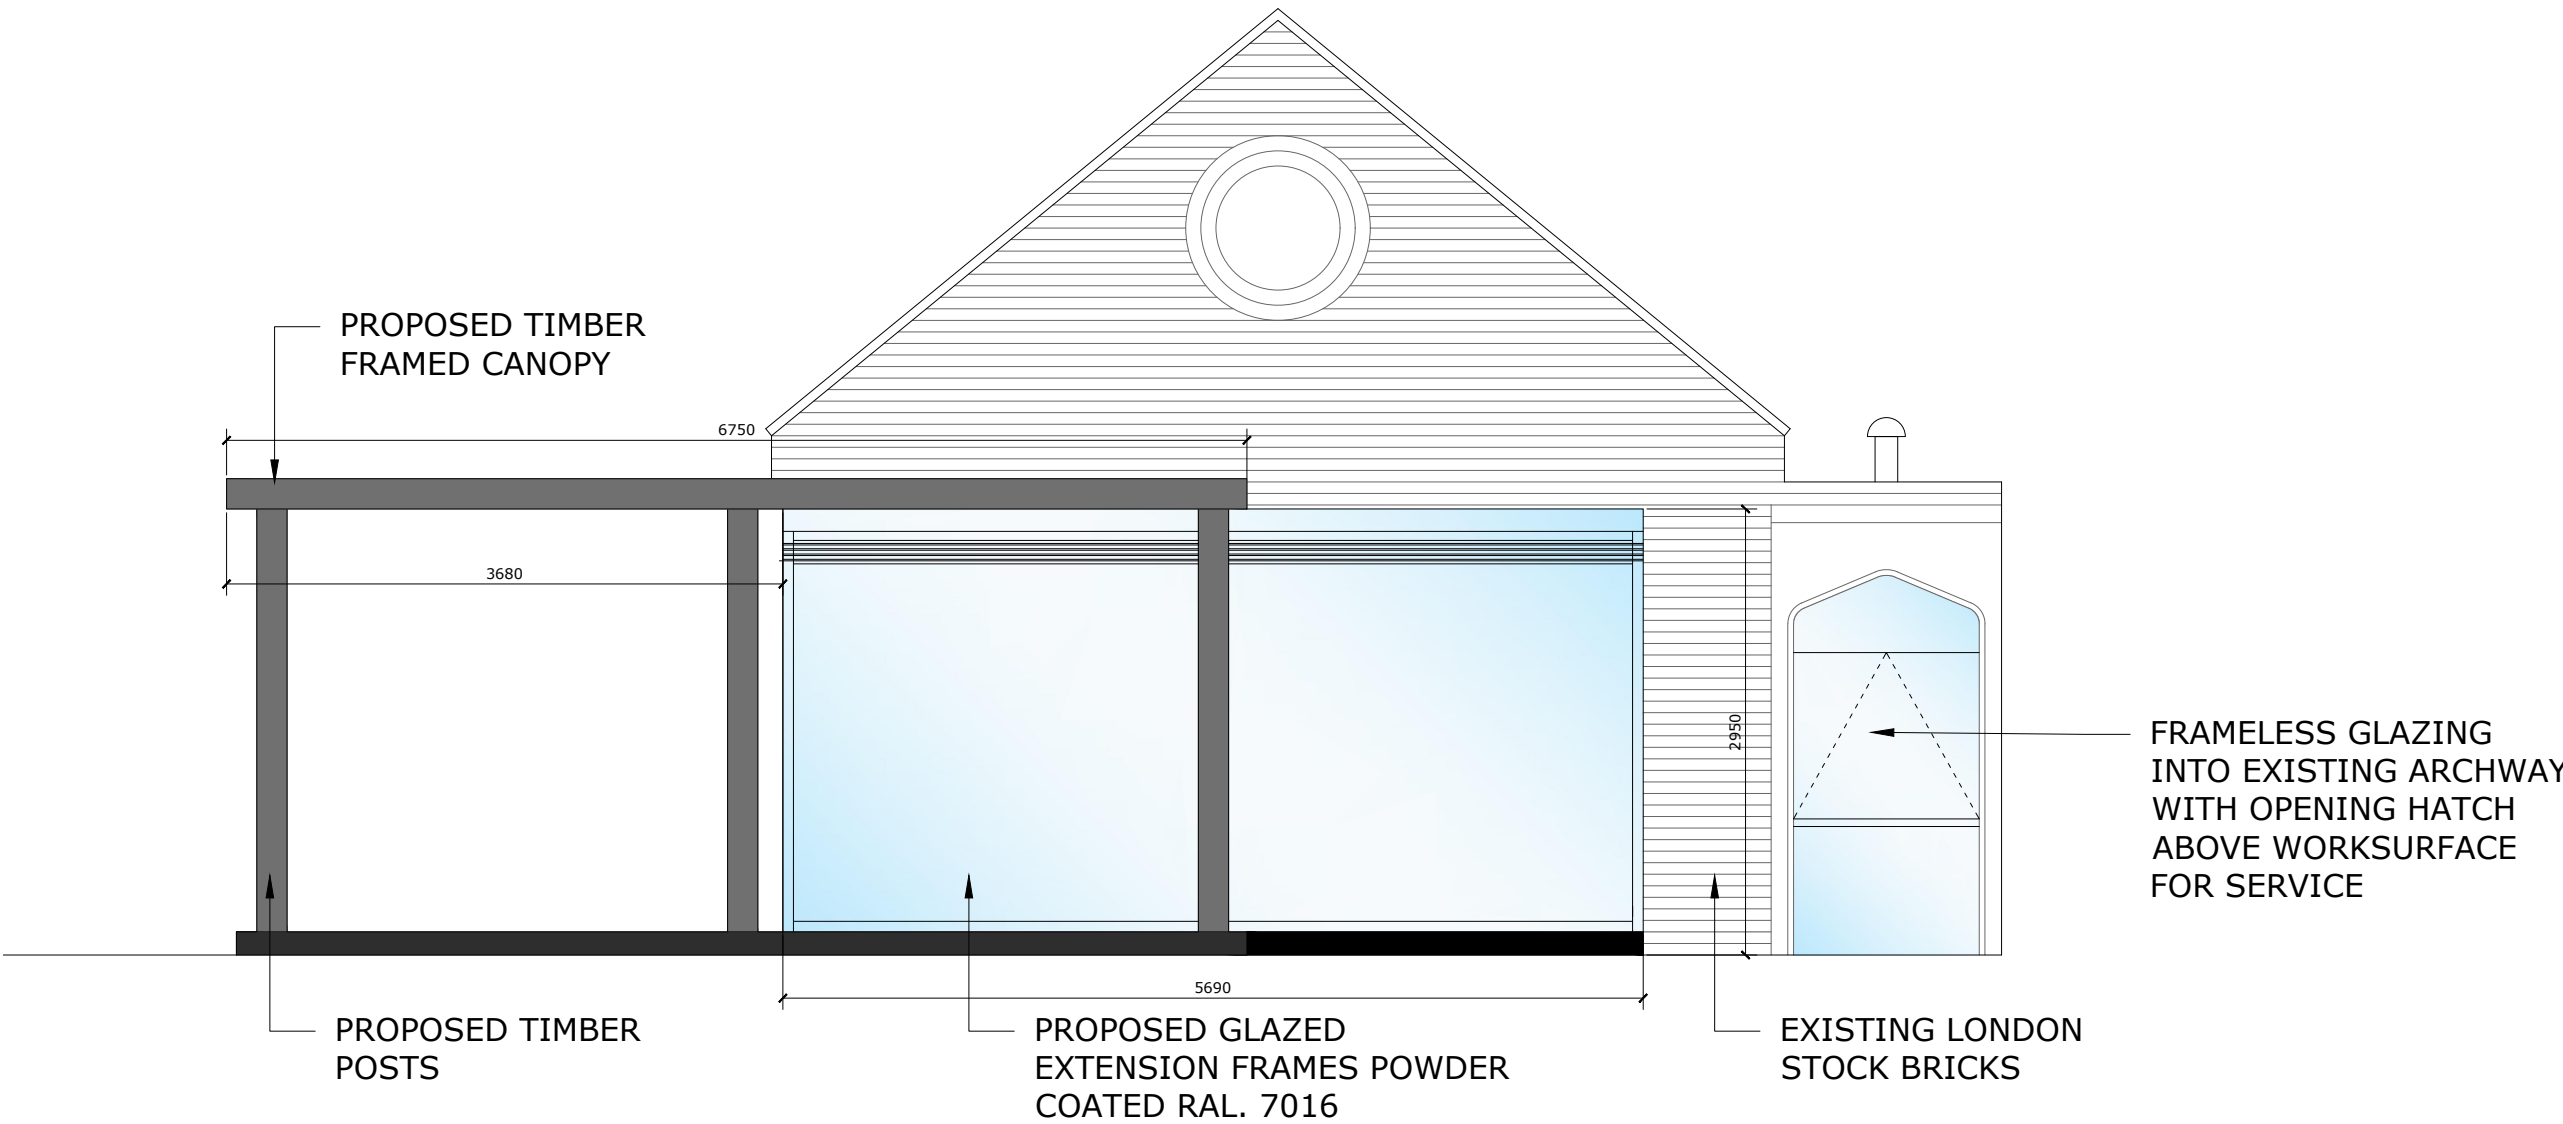


A10 Elevation (SIDE / EAST)



Car Park Elevation (REAR / NORTH)

EXISTING LONDON
STOCK BRICKS

PROPOSED ELEVATIONS

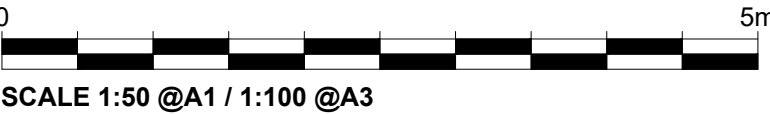

8	18.01.23	Pre-Planning Draft
Rev.	Date	Notes
PLANNING		
PROJECT PJR		
SITE ADDRESS The Old Nursery Tottenham Green, London N15 4GZ		
DRAWING TITLE: PROPOSED ELEVATIONS		
DRAWING NO: 1188-210		
BY: GG	CHK: GG	DATE: 31.05.22
		SCALE @A1 1:50

