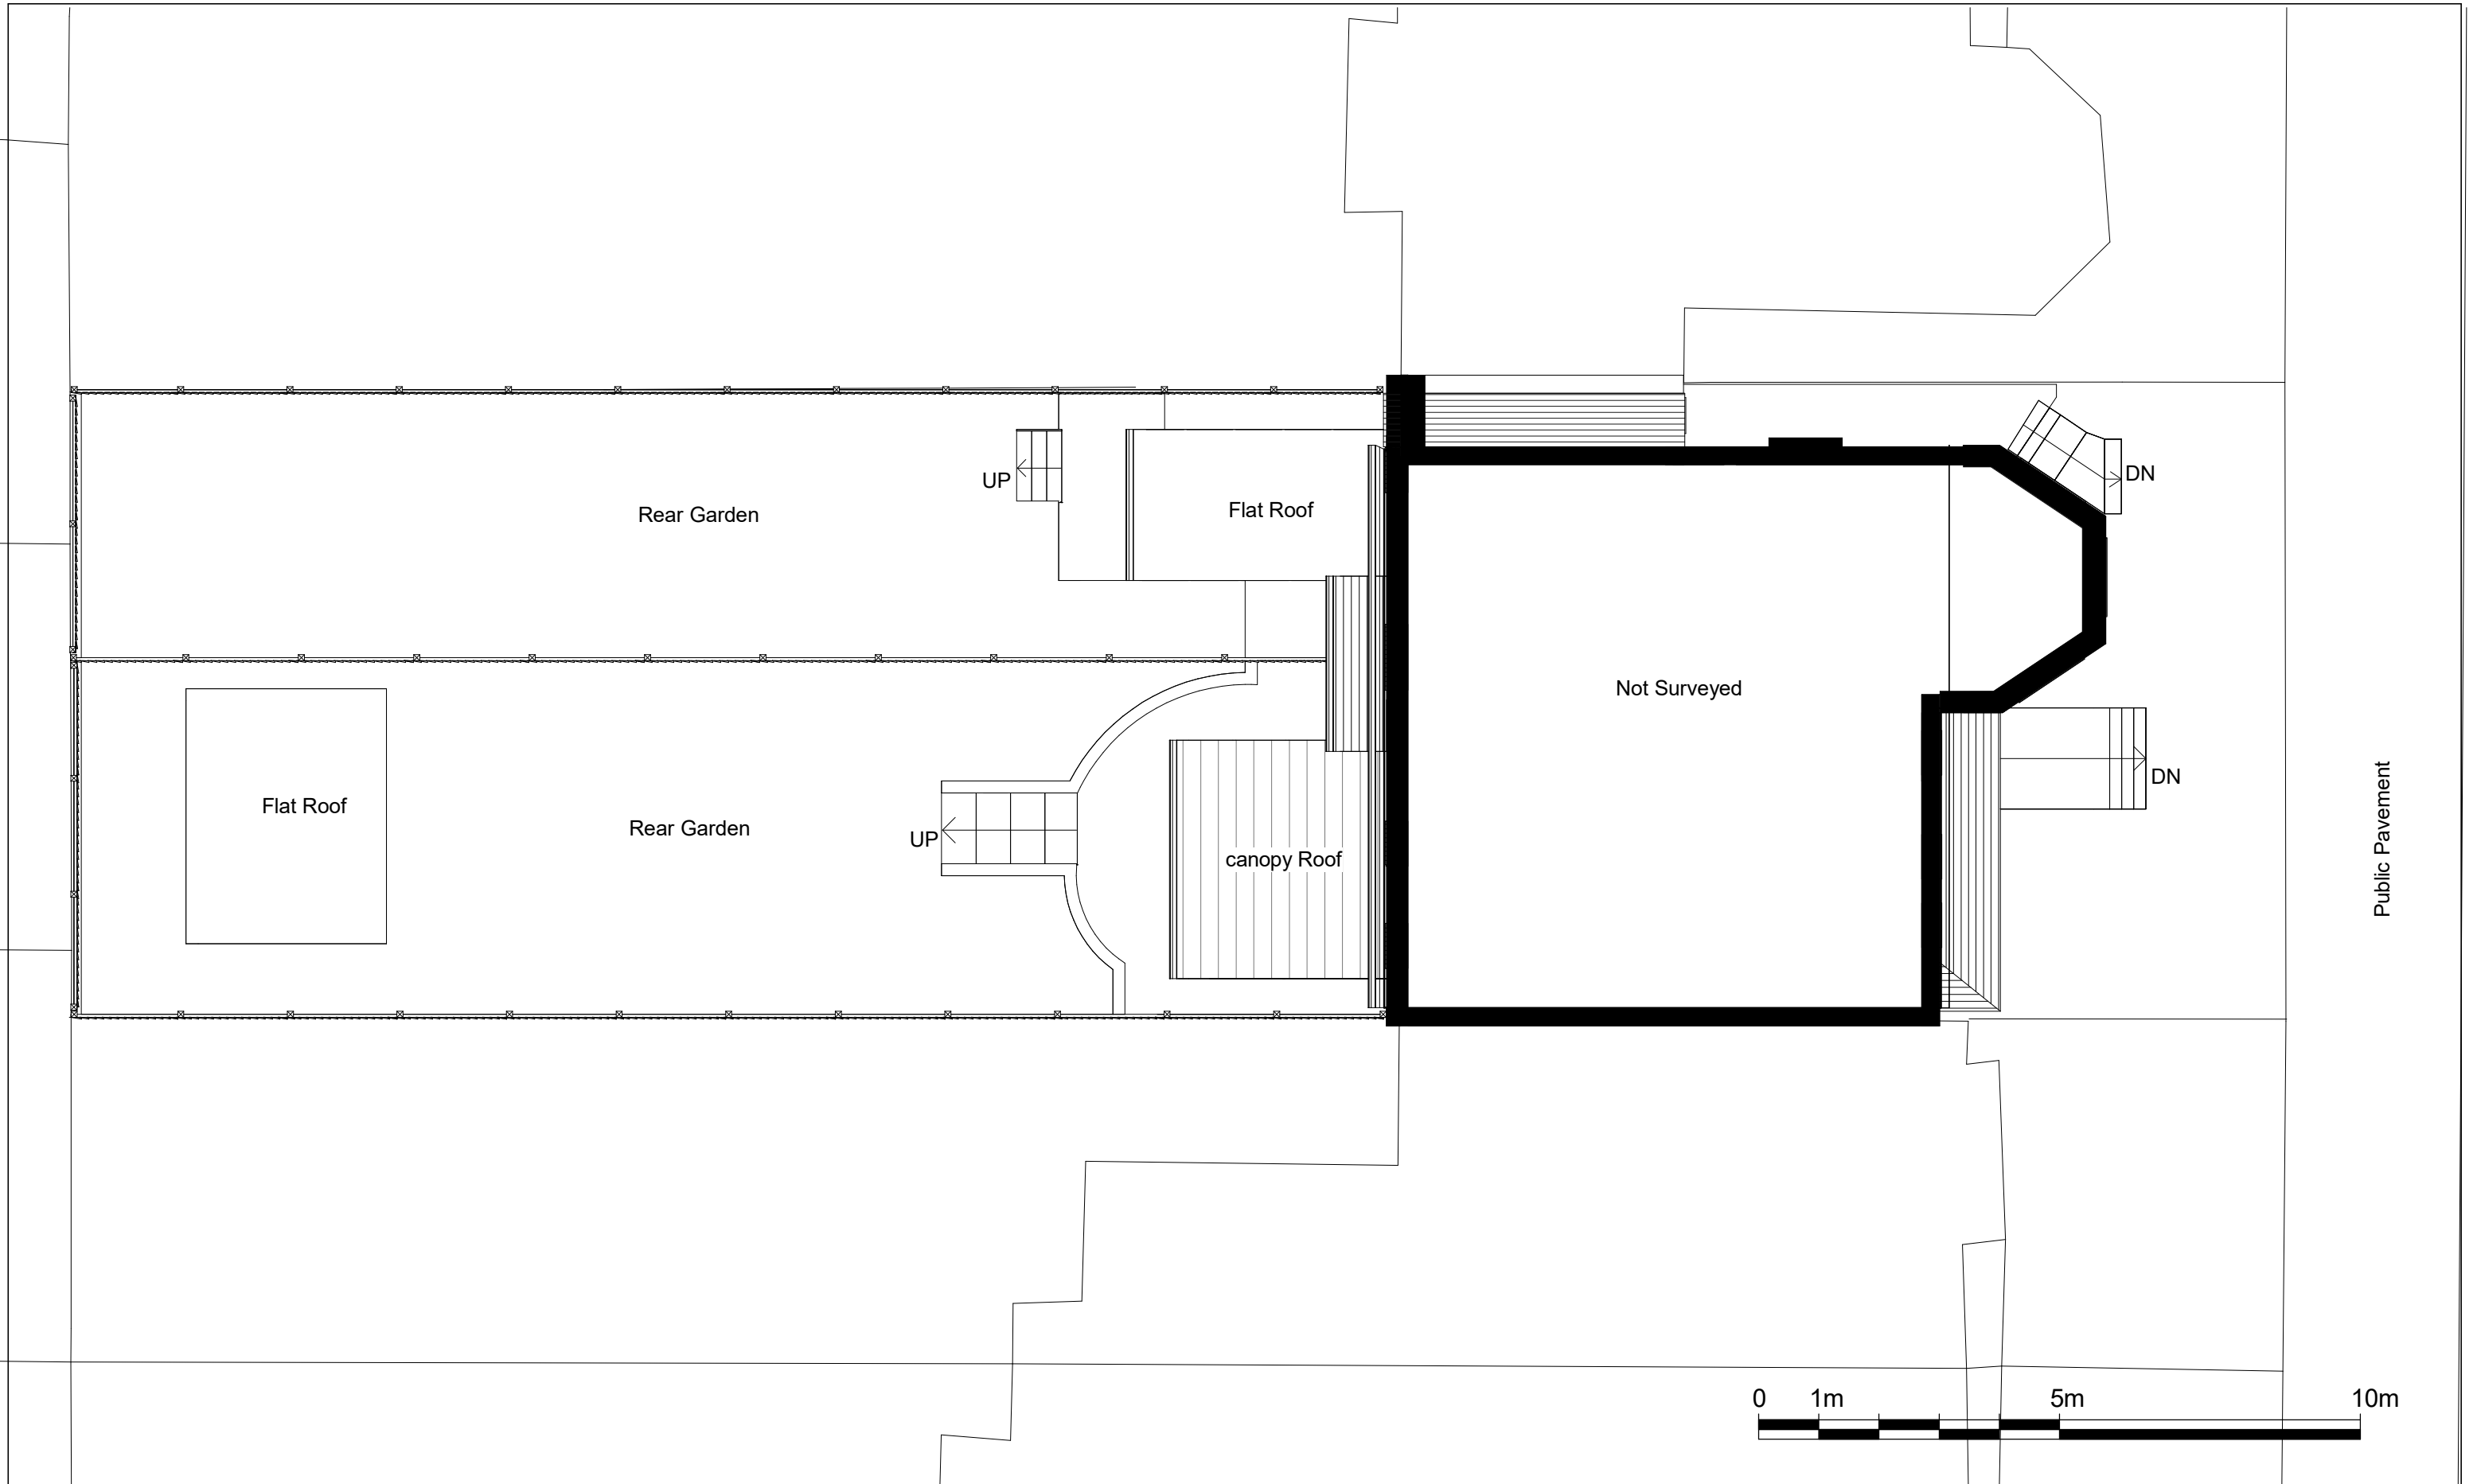


NOTES:
CONTRACTORS MUST VERIFY ALL DIMENSIONS AT THE SITE BEFORE COMENCING ANY WORK.

NO CONSTRUCTION WORK BEFORE BUILDING CONTROL APPROVAL AND STRUCTURAL ENGINEER CONFIRMATION.

ANY DISCREPANCIES TO BE REPORTED TO GRIDKUNE.
ALL DRAWINGS ARE TO BE READ IN CONJUNCTION WITH ALL RELEVANT DRAWINGS AND SPECIFICATIONS.

Rev	Description	Date

PROJECT TITLE		
97 Stapleton Hall Road, N4 4RH		
Date	Project number	DRWAING NUMBER
22/04/21	3722	EX - P003

DRAWING TITLE	
Existing Loft Plan	
CLIENT	
Mr Hersh	
Scale (@ A3)	Drawn by
1 : 100	Shai

