


NOTES:
ALL DIMENSIONS, LEVELS AND CLEARANCES TO BE CHECKED
ON SITE PRIOR TO WORKS COMMENCING

THIS DRAWING SHOULD BE READ IN CONJUNCTION WITH ALL
OTHER PROJECT RELATED DRAWINGS, SPECIFICATIONS AND
DOCUMENTS.

THIS DRAWING IS COPYRIGHT OF GEBHARD AND GOODWIN



Tottenham Green Elevation (FRONT / SOUTH)

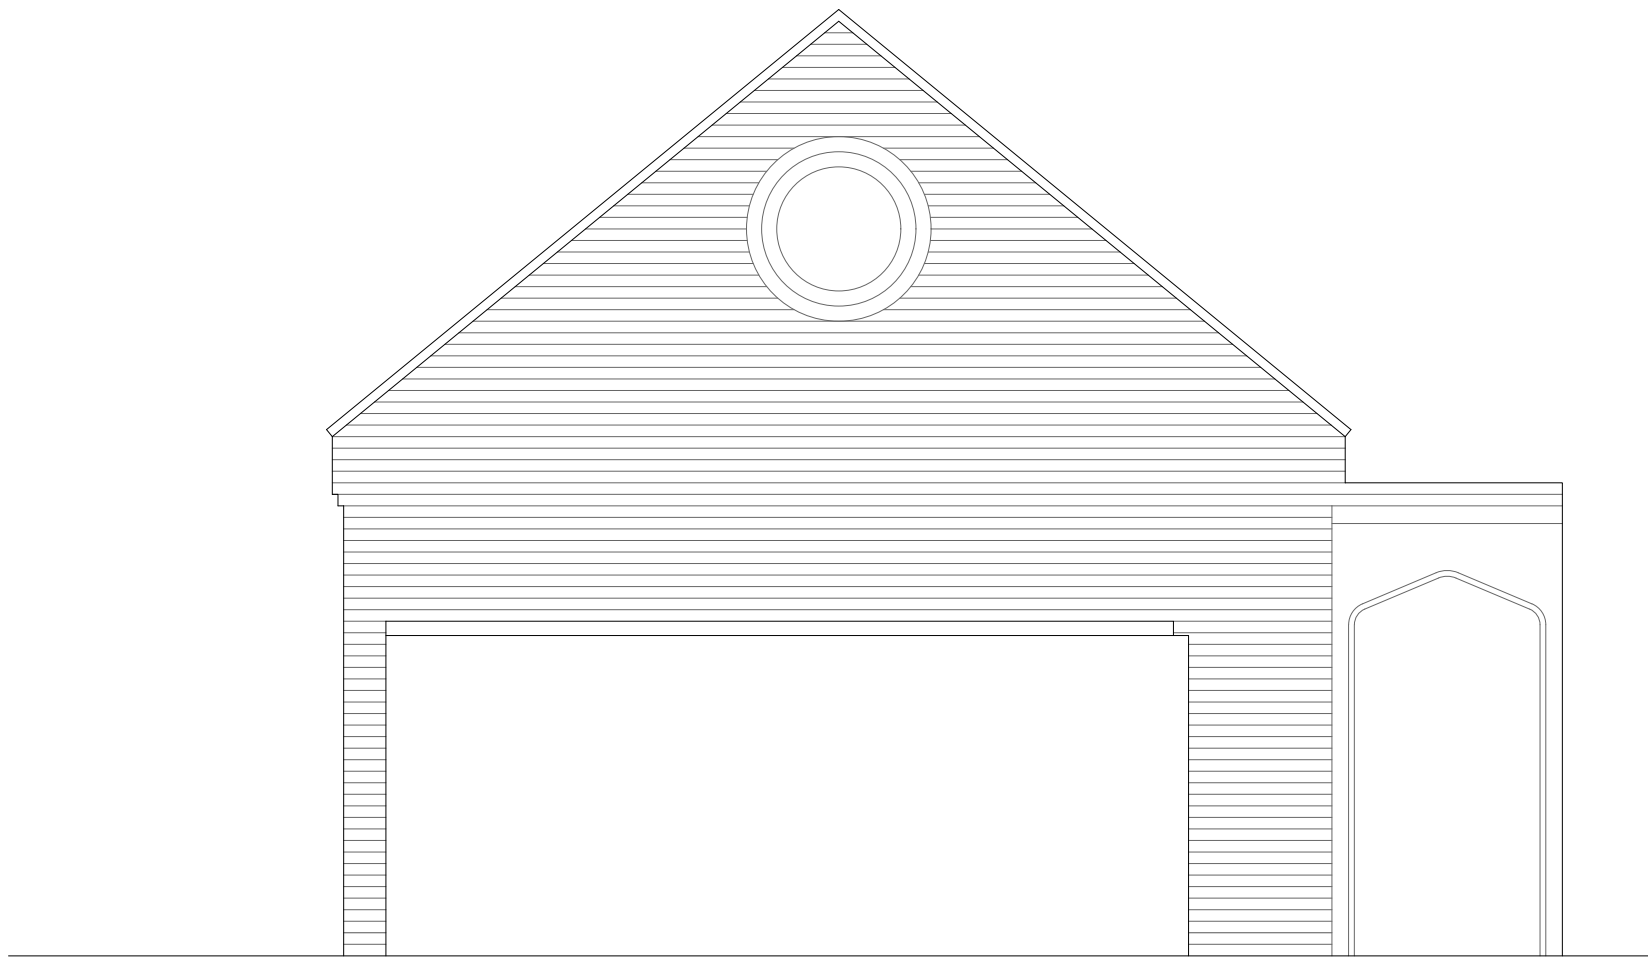

A10 Elevation (SIDE / EAST)



Car Park Elevation (REAR / NORTH)

EXISTING ELEVATIONS



8	18.01.23	Pre-Planning Draft
Rev.	Date	Notes
PLANNING		
PROJECT PJR		
SITE ADDRESS The Old Nursery Tottenham Green, London N15 4GZ		
DRAWING TITLE: EXISTING ELEVATIONS		
DRAWING NO: 1186-200		
BY: GG	CHK: GG	DATE: 31.05.22
		SCALE @A1 1:50

