



GENERAL NOTES:


1. DO NOT scale from this drawing for construction.
2. The Contractor is to check all dimensions on site. All dimensions must be checked and all discrepancies immediately verified by the Architect.
3. All dimensions in millimetres unless otherwise stated.
4. The Copyright of this drawing belongs to Studio 16 Ltd. Reproduction without permission is not permitted.
5. These drawings must be read in conjunction with all other consultants information.

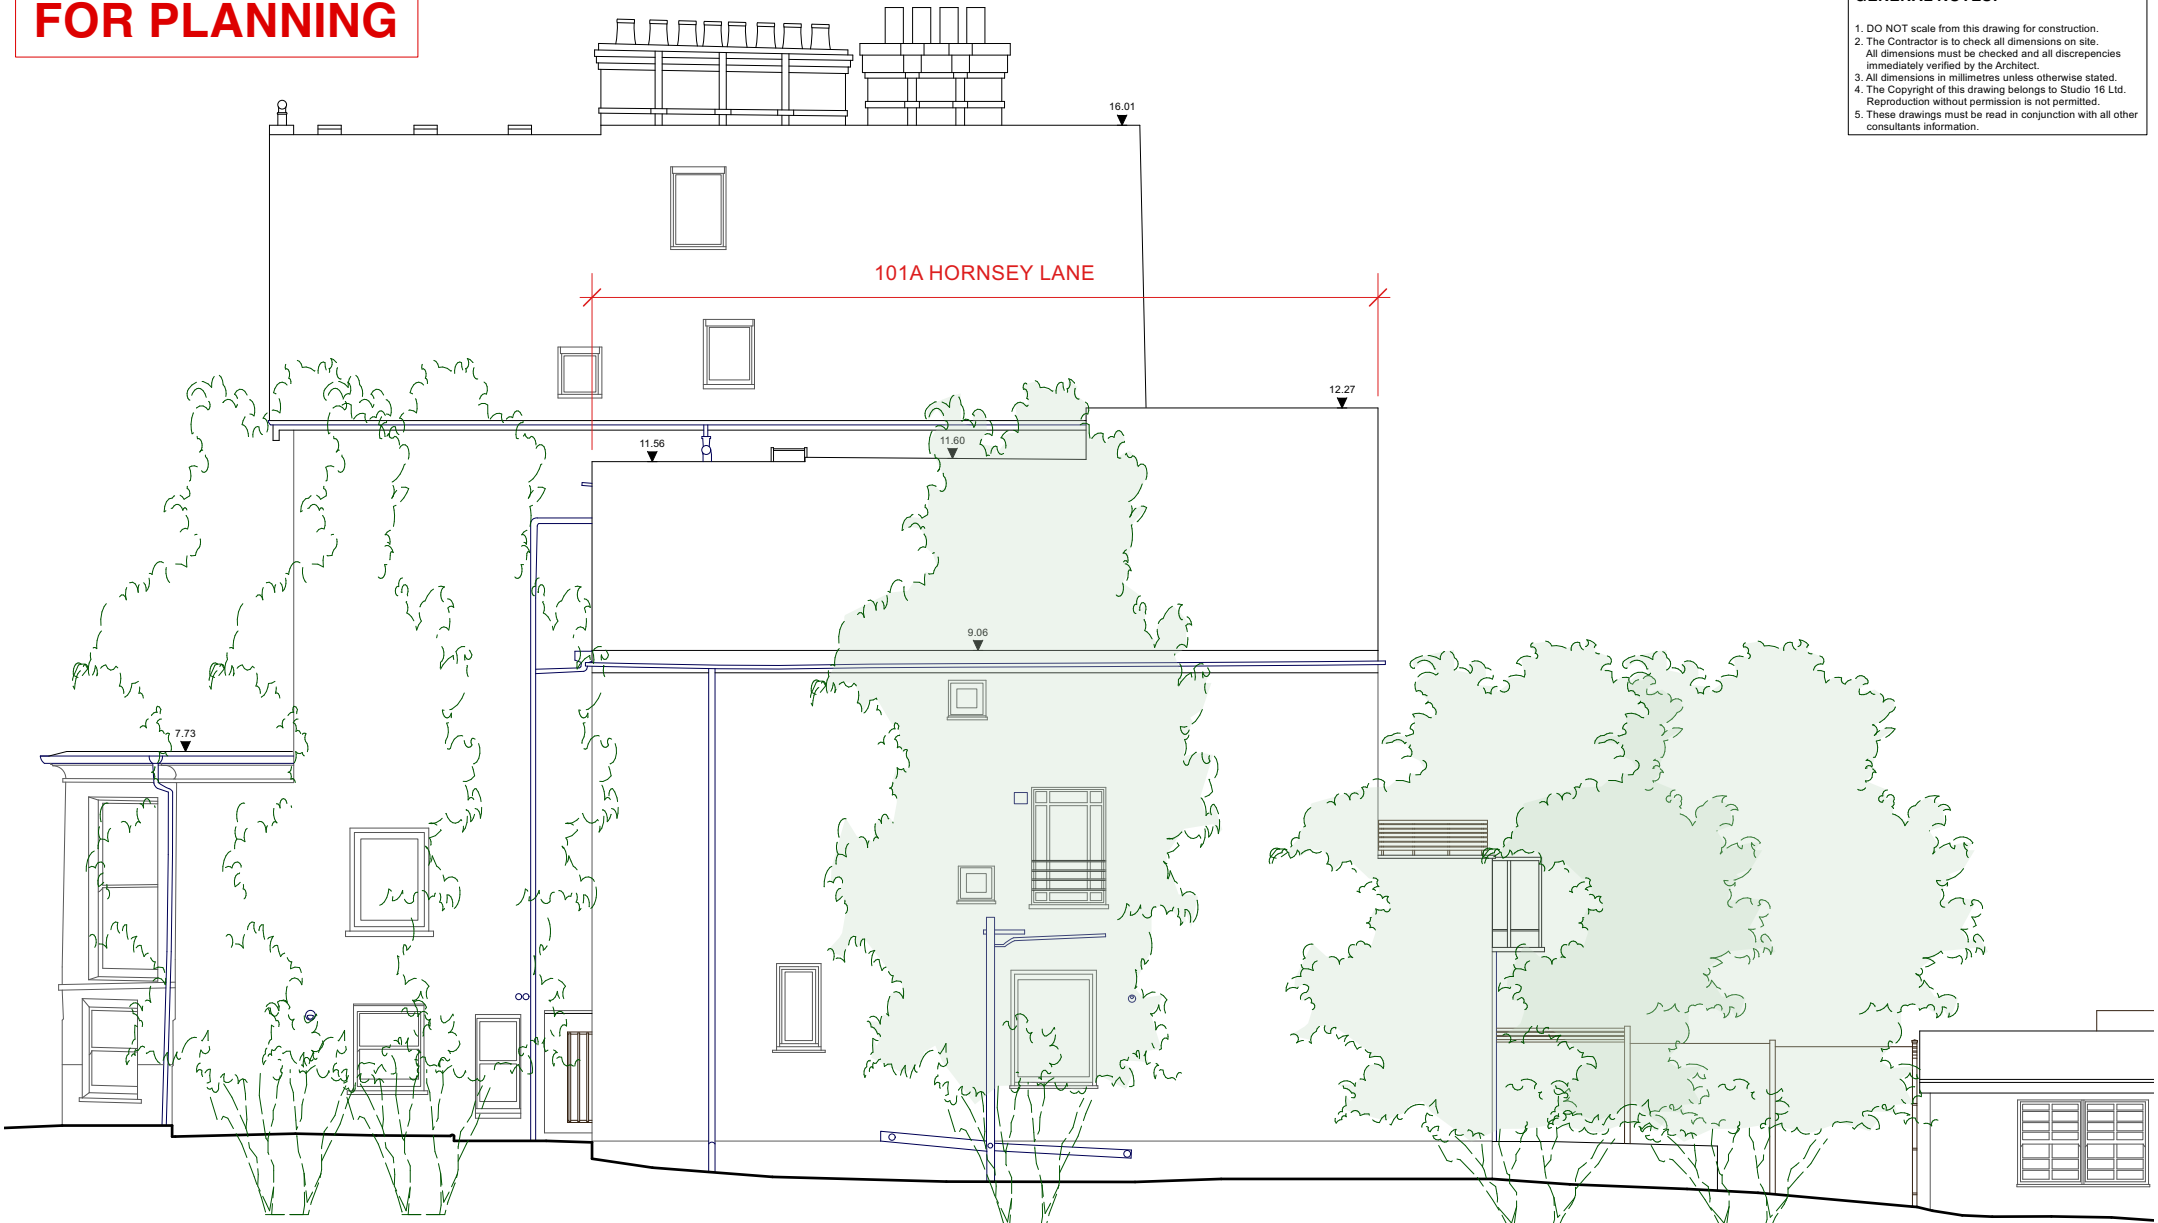

1
006
EXISTING SIDE ELEVATION
(NORTH-EAST)
SCALE: 1: 100@A3

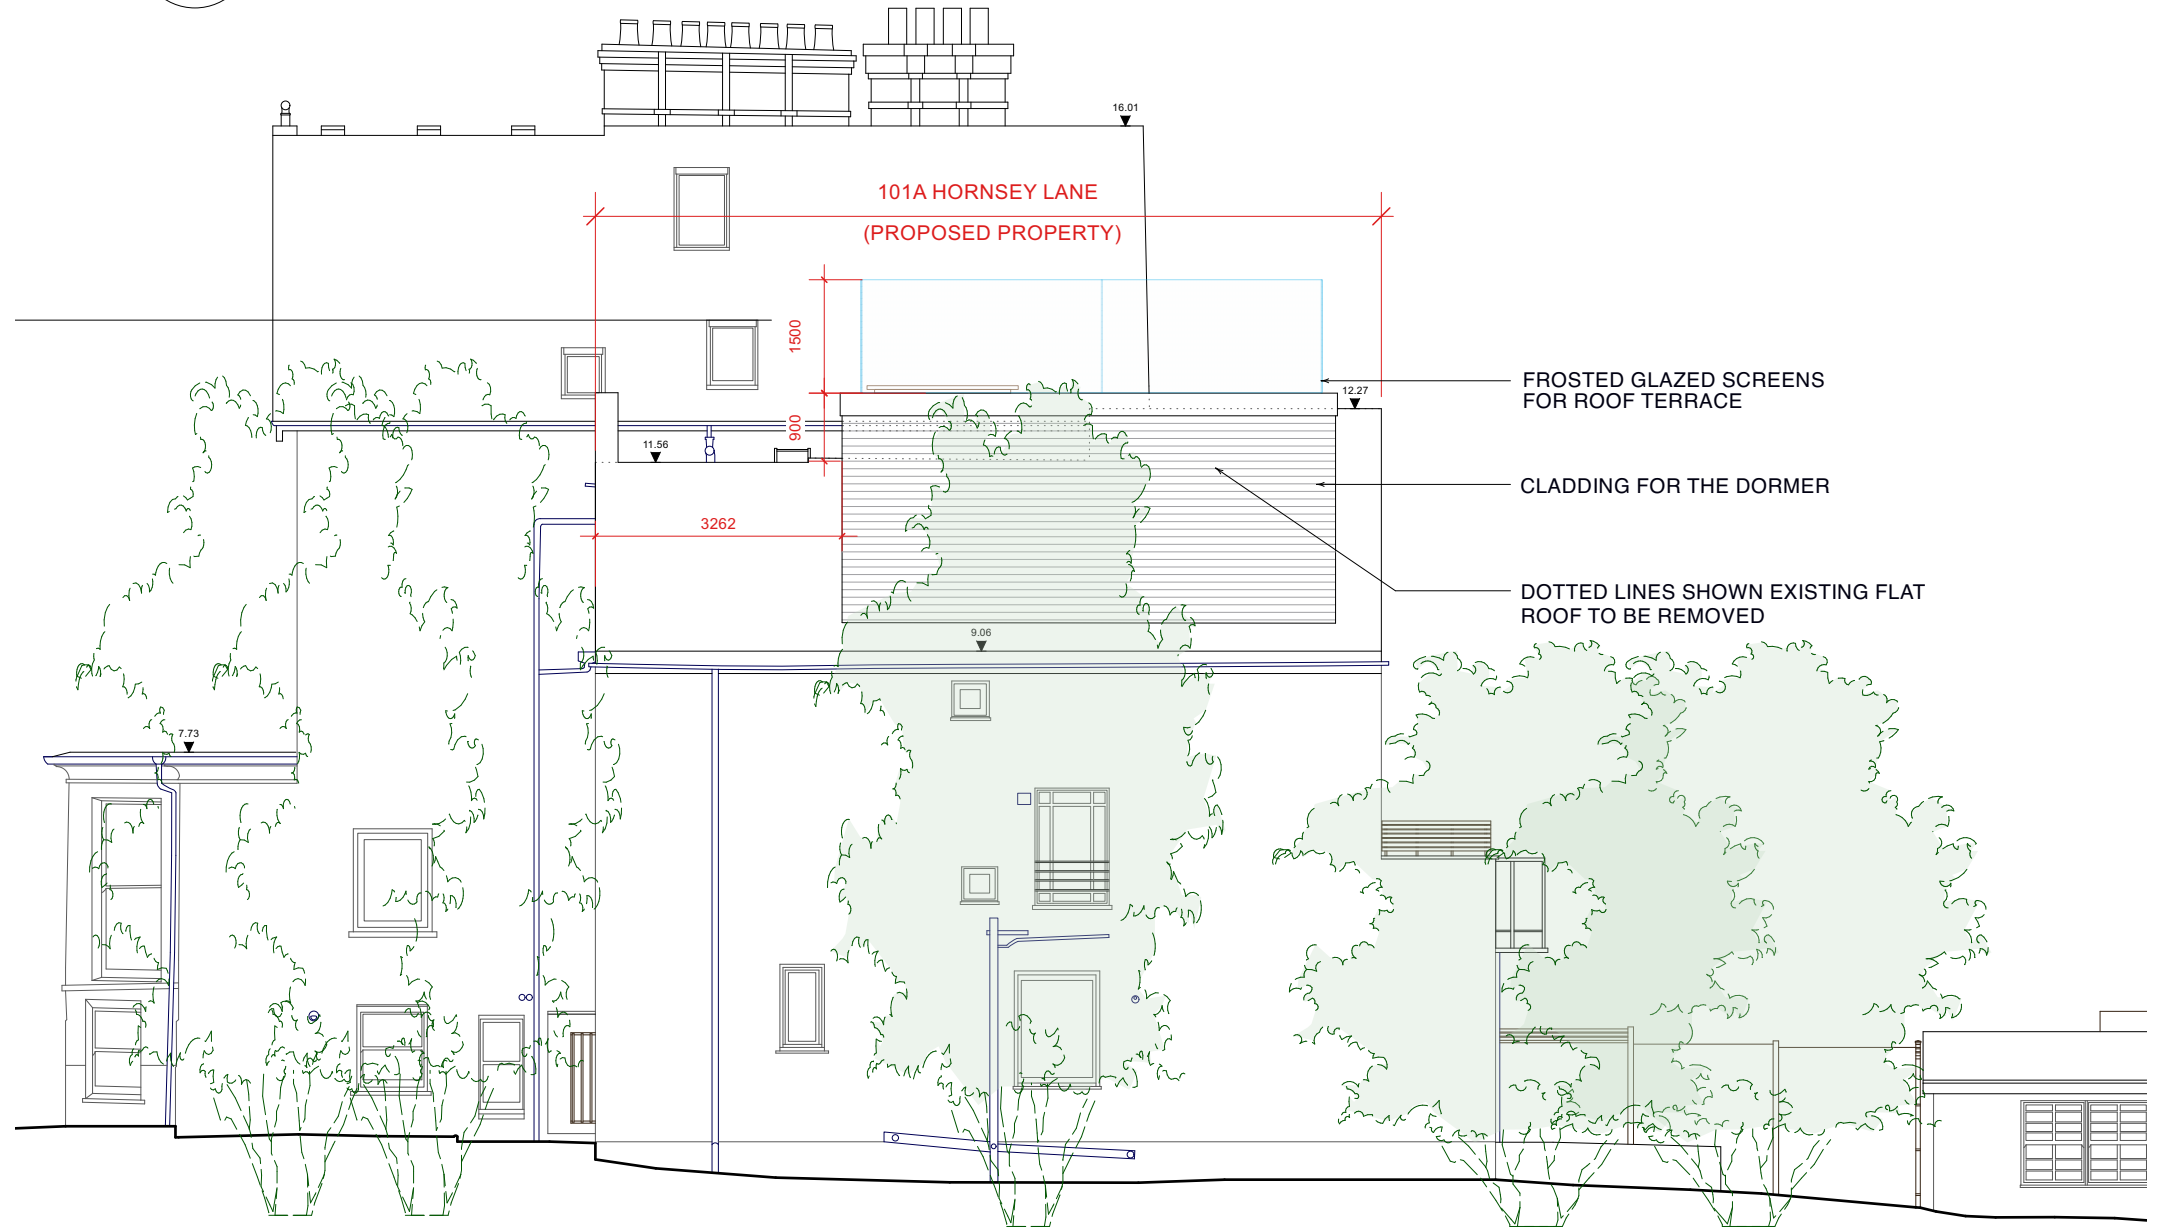

2
006
PROPOSED SIDE ELEVATION
(NORTH-EAST)
SCALE: 1: 100@A3

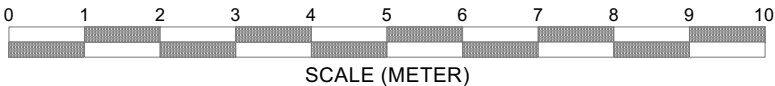

SCALE (METER)

A	06.02.2023	FOR PLANNING SUBMISSION
-	20.10.2022	FIRST ISSUED PRE-APPLICATION
No.	Date	Issue Notes

 E: mail@studio16london.co.uk	DRAWN BY	1:100 @A3	EXISTING & PROPOSED SIDE ELEVATION (NORTH-EAST)	101A FIRST FLOOR FLAT HORNSEY LANE N6 5LW LONDON	DRAWING NUMBER S160126-006	
	CHECKED BY				DRAWING DATE	REV
	KW				06.02.2023	A