


FOR PLANNING

GENERAL NOTES:


1. DO NOT scale from this drawing for construction.
2. The Contractor is to check all dimensions on site. All dimensions must be checked and all discrepancies immediately verified by the Architect.
3. All dimensions in millimetres unless otherwise stated.
4. The Copyright of this drawing belongs to Studio 16 Ltd. Reproduction without permission is not permitted.
5. These drawings must be read in conjunction with all other consultants information.

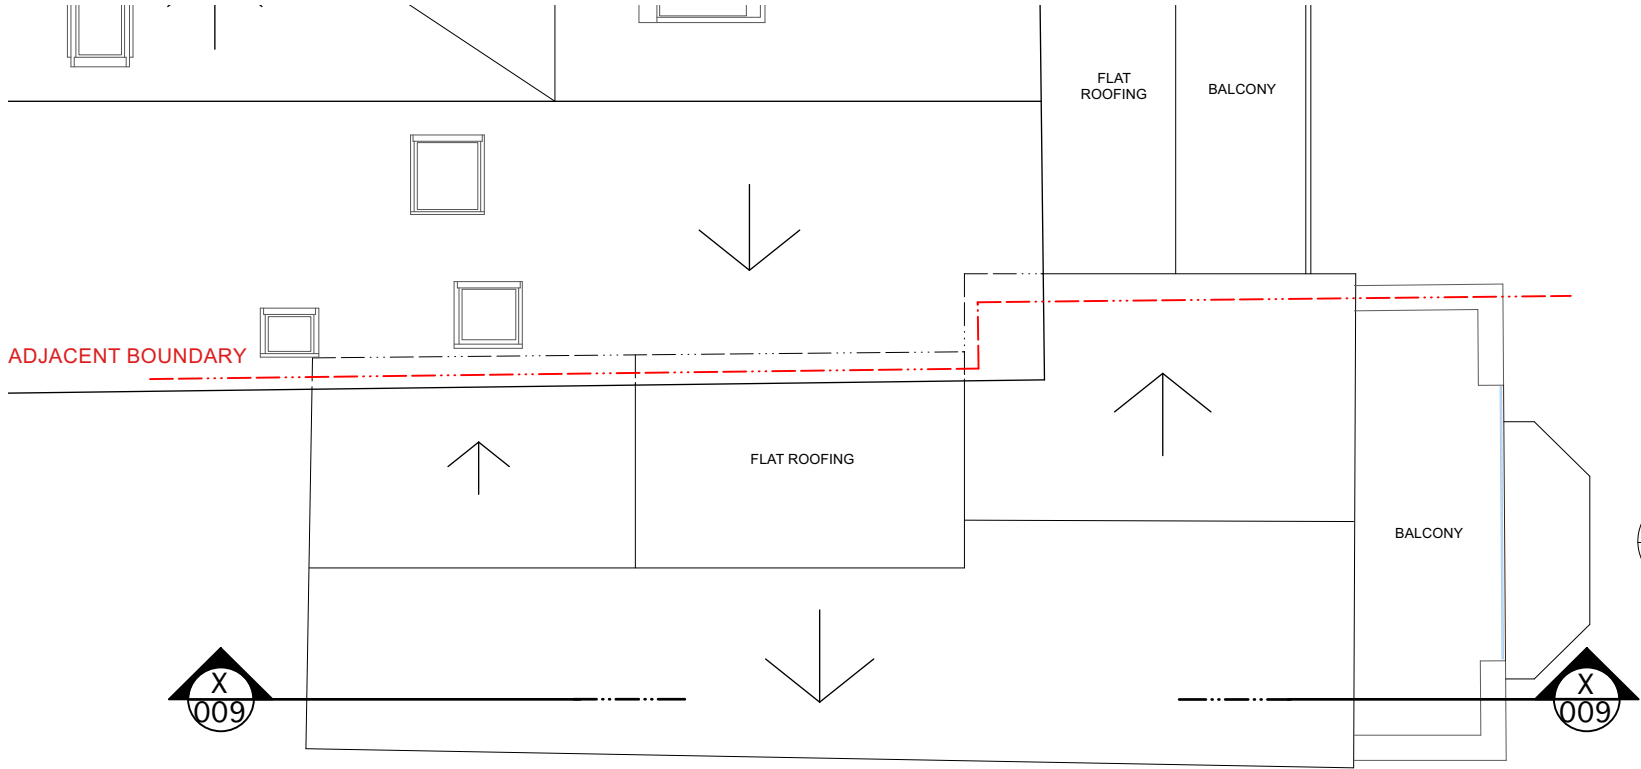

4
002

EXISTING
ROOF LEVEL
(1ST FLR FLAT)


SCALE: 1: 75@A3

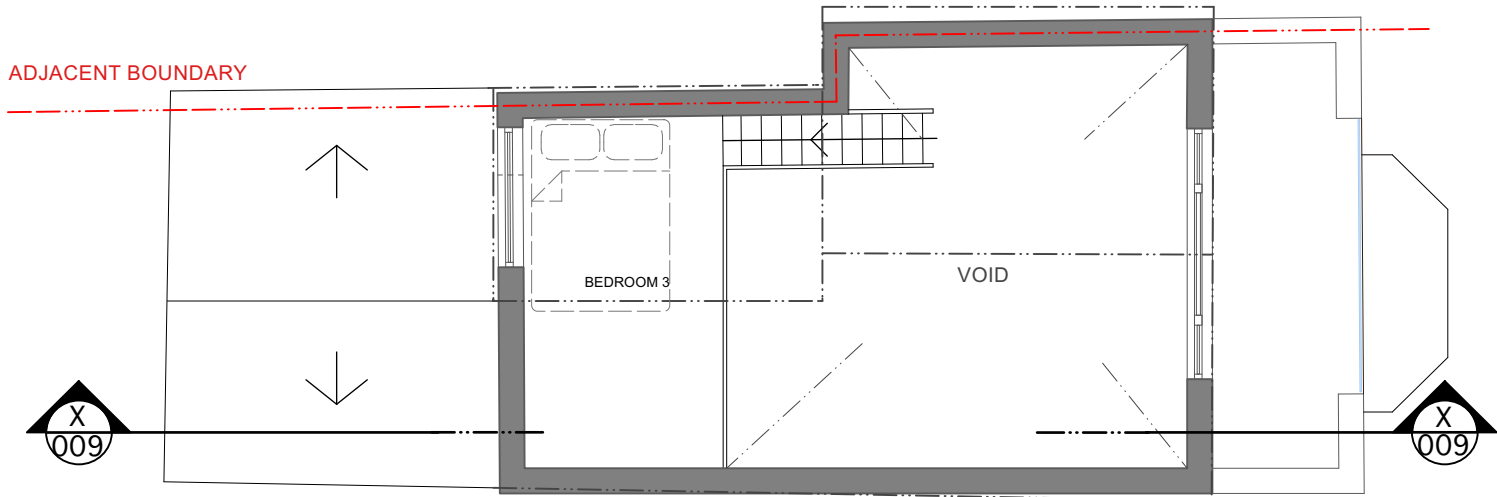

3
002

EXISTING
MEZZANINE
LEVEL
(1ST FLR FLAT)


SCALE: 1: 75@A3

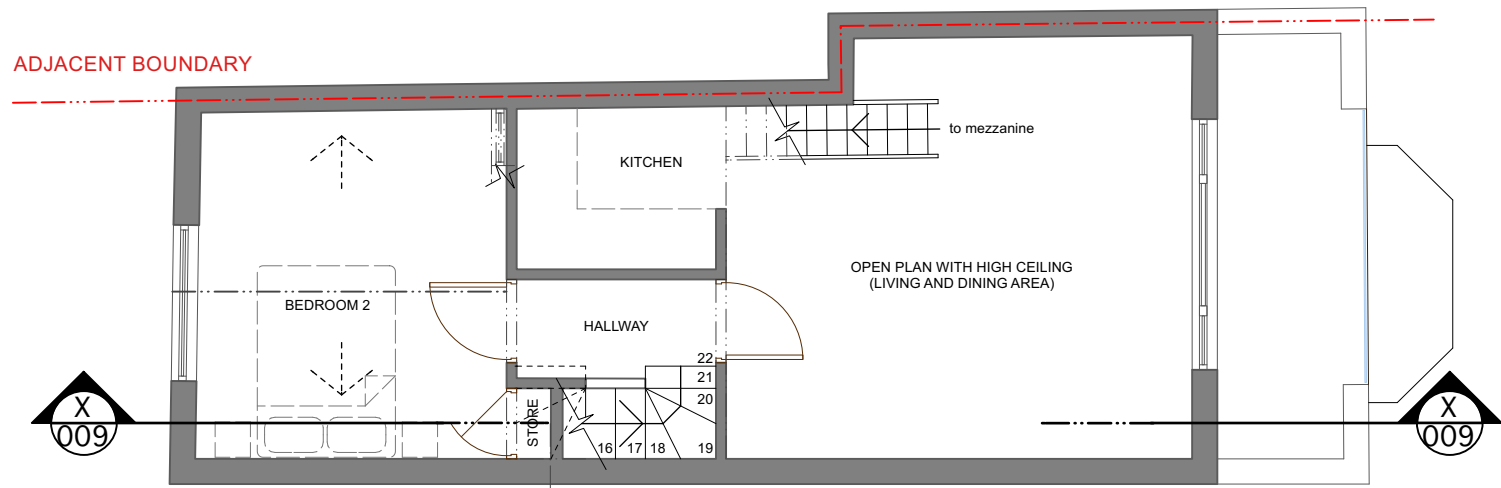

2
002

EXISTING
SECOND LEVEL
(1ST FLR FLAT)

SCALE: 1: 75@A3

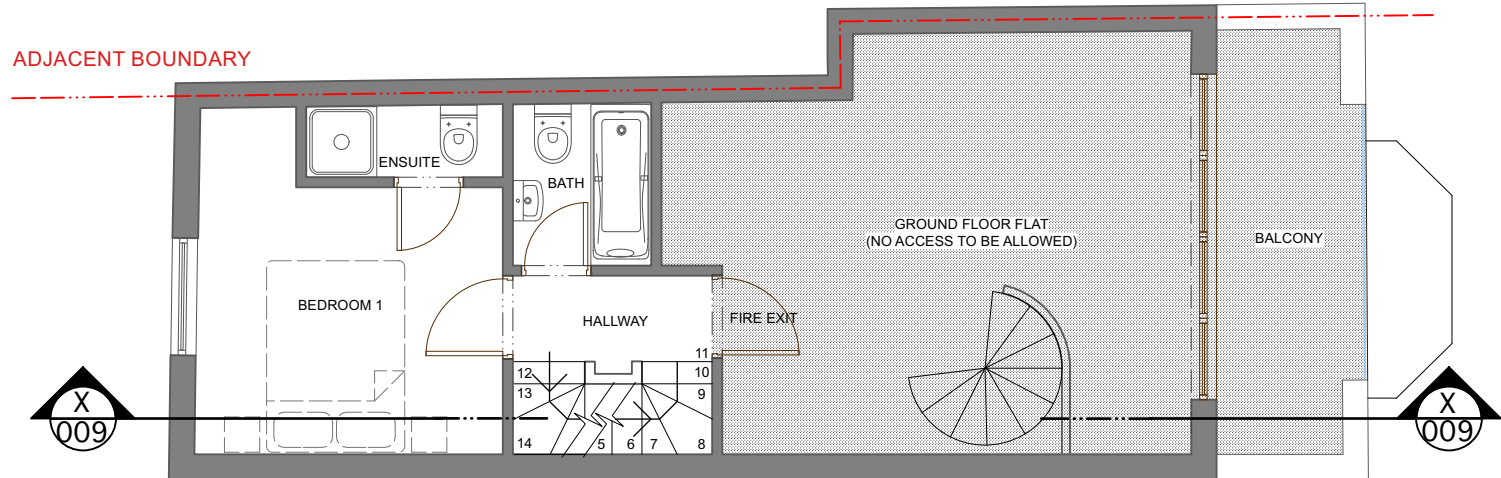


1
002

EXISTING
FIRST LEVEL
(1ST FLR FLAT)

SCALE: 1: 75@A3

KEYS	
	EXISTING WALL
	PROPOSED WALL

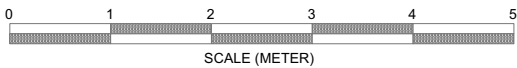

No.	Date	Issue Notes



E: mail@studio16london.co.uk

DRAWN BY	SCALE	DRAWING TITLE	PROJECT TITLE	DRAWING NUMBER	
	1:50 @A3	EXISTING FIRST, SECOND, MEZZANINE & ROOF LEVELS	101A FIRST FLOOR FLAT HORNSEY LANE N6 5LW LONDON	S160126-002	
CHECKED BY				DRAWING DATE	REV
KW				20.10.2022	-