
A3

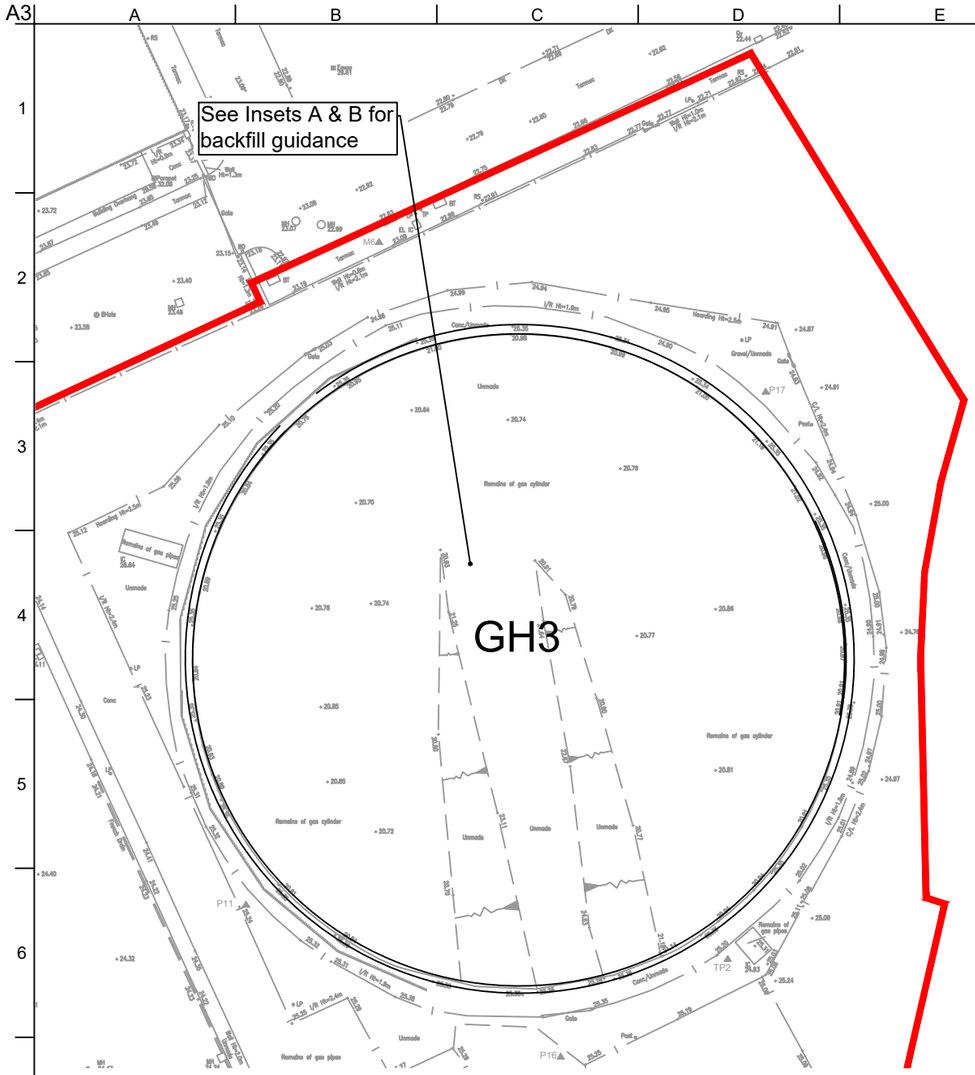

PLAN VIEW: GH3 Original Topo graphical Survey
Scale 1:500@A3

KEY TO PLAN


Site boundary

Drawing Control
This drawing is based on the following source information


Component	Company	Drwg/Model Ref.	Date/Issue
GH3 Backfill Levels	Keltbray Remediation	KBY-6075-DRAW-016	08.10.2020 / C01

Safety, Health and Enviromental Information

This drawing is for information only.

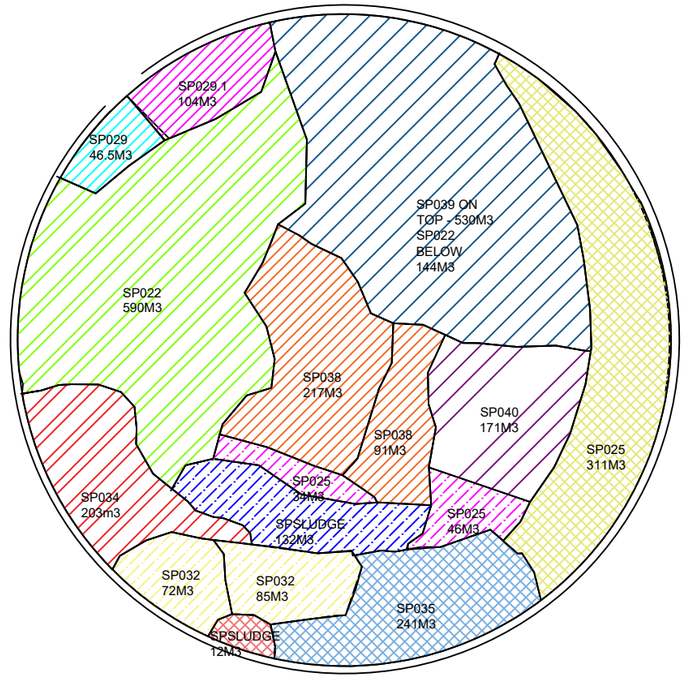

INSET 'A': GH3 Backfill Reuse VARIESmBGL to 0mBGL
Scale 1:500@A3

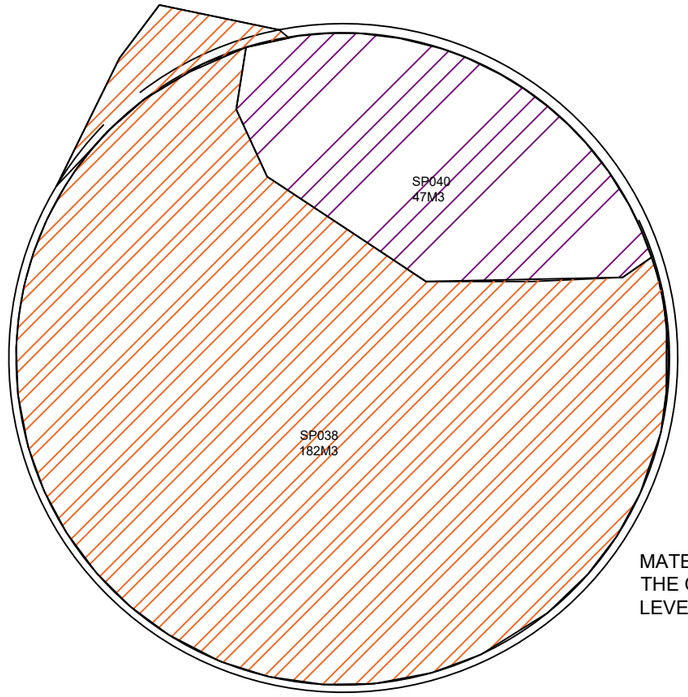

MATERIAL ON TOP 100MM OF THE GASHOLDER BRINGING LEVELS TO 22.500M AOD

INSET 'B': GH3 Backfill Reuse 0mBGL +100mm to 22.500mAOD
Scale 1:500@A3

NOTES:

1. This drawing is to be read in conjunction with all relevant engineer's drawings, architect's drawings and specifications.
2. For setting out information, refer to the relevant architect's drawing.

All elevations and levels are in metres and are related to Ordnance Datum (O.D.).

3. All dimensions are in metres unless noted otherwise.
4. Drawings should not be scaled either by hand or from the computer digital data, only figured dimensions are to be used.
5. The contractor shall be responsible for the design, build and temporary works. They shall provide all temporary works during construction.
6. Specific temporary works constraints arising from the permanent works design, if and where applicable, are noted on the Keltbray Remediation drawings to which they relate.
7. Any discrepancies in the information provided should be immediately reported to the Engineer prior to the commencement of work.


Rev	Date	By	Chkd	Appd
P01	13.11.2020	MP	13.11.2020	JH
FIRST FOR REVIEW				

Keltbray Remediation
St. Andrew's House
Portsmouth Road
Esher KT10 9TA
T: +44 (0)20 7643 1000 **F:** +44 (0)20 7643 1001 **E:** enquiries@keltbray.com
www.keltbray.com

Client: St William – Designed for life

Project Title: CLARENDON ROAD GAS WORKS PHASE 3

Key Plan

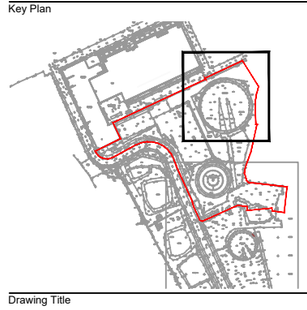

Drawing Title: GH3 BACKFILL REUSE LOCATIONS

Scale at A3: NTS

Role: X - SUBCONTRACTOR

Suitability: S2 - FOR INFORMATION

Keltbray Remediation Job No: 6075

Rev: P01

Name: CR3-KRE-X-000-XX-M2-CE-1030

Phase - Originator - Role - Zone - Level - Type - Element - Number

Do not scale

© Keltbray Group