


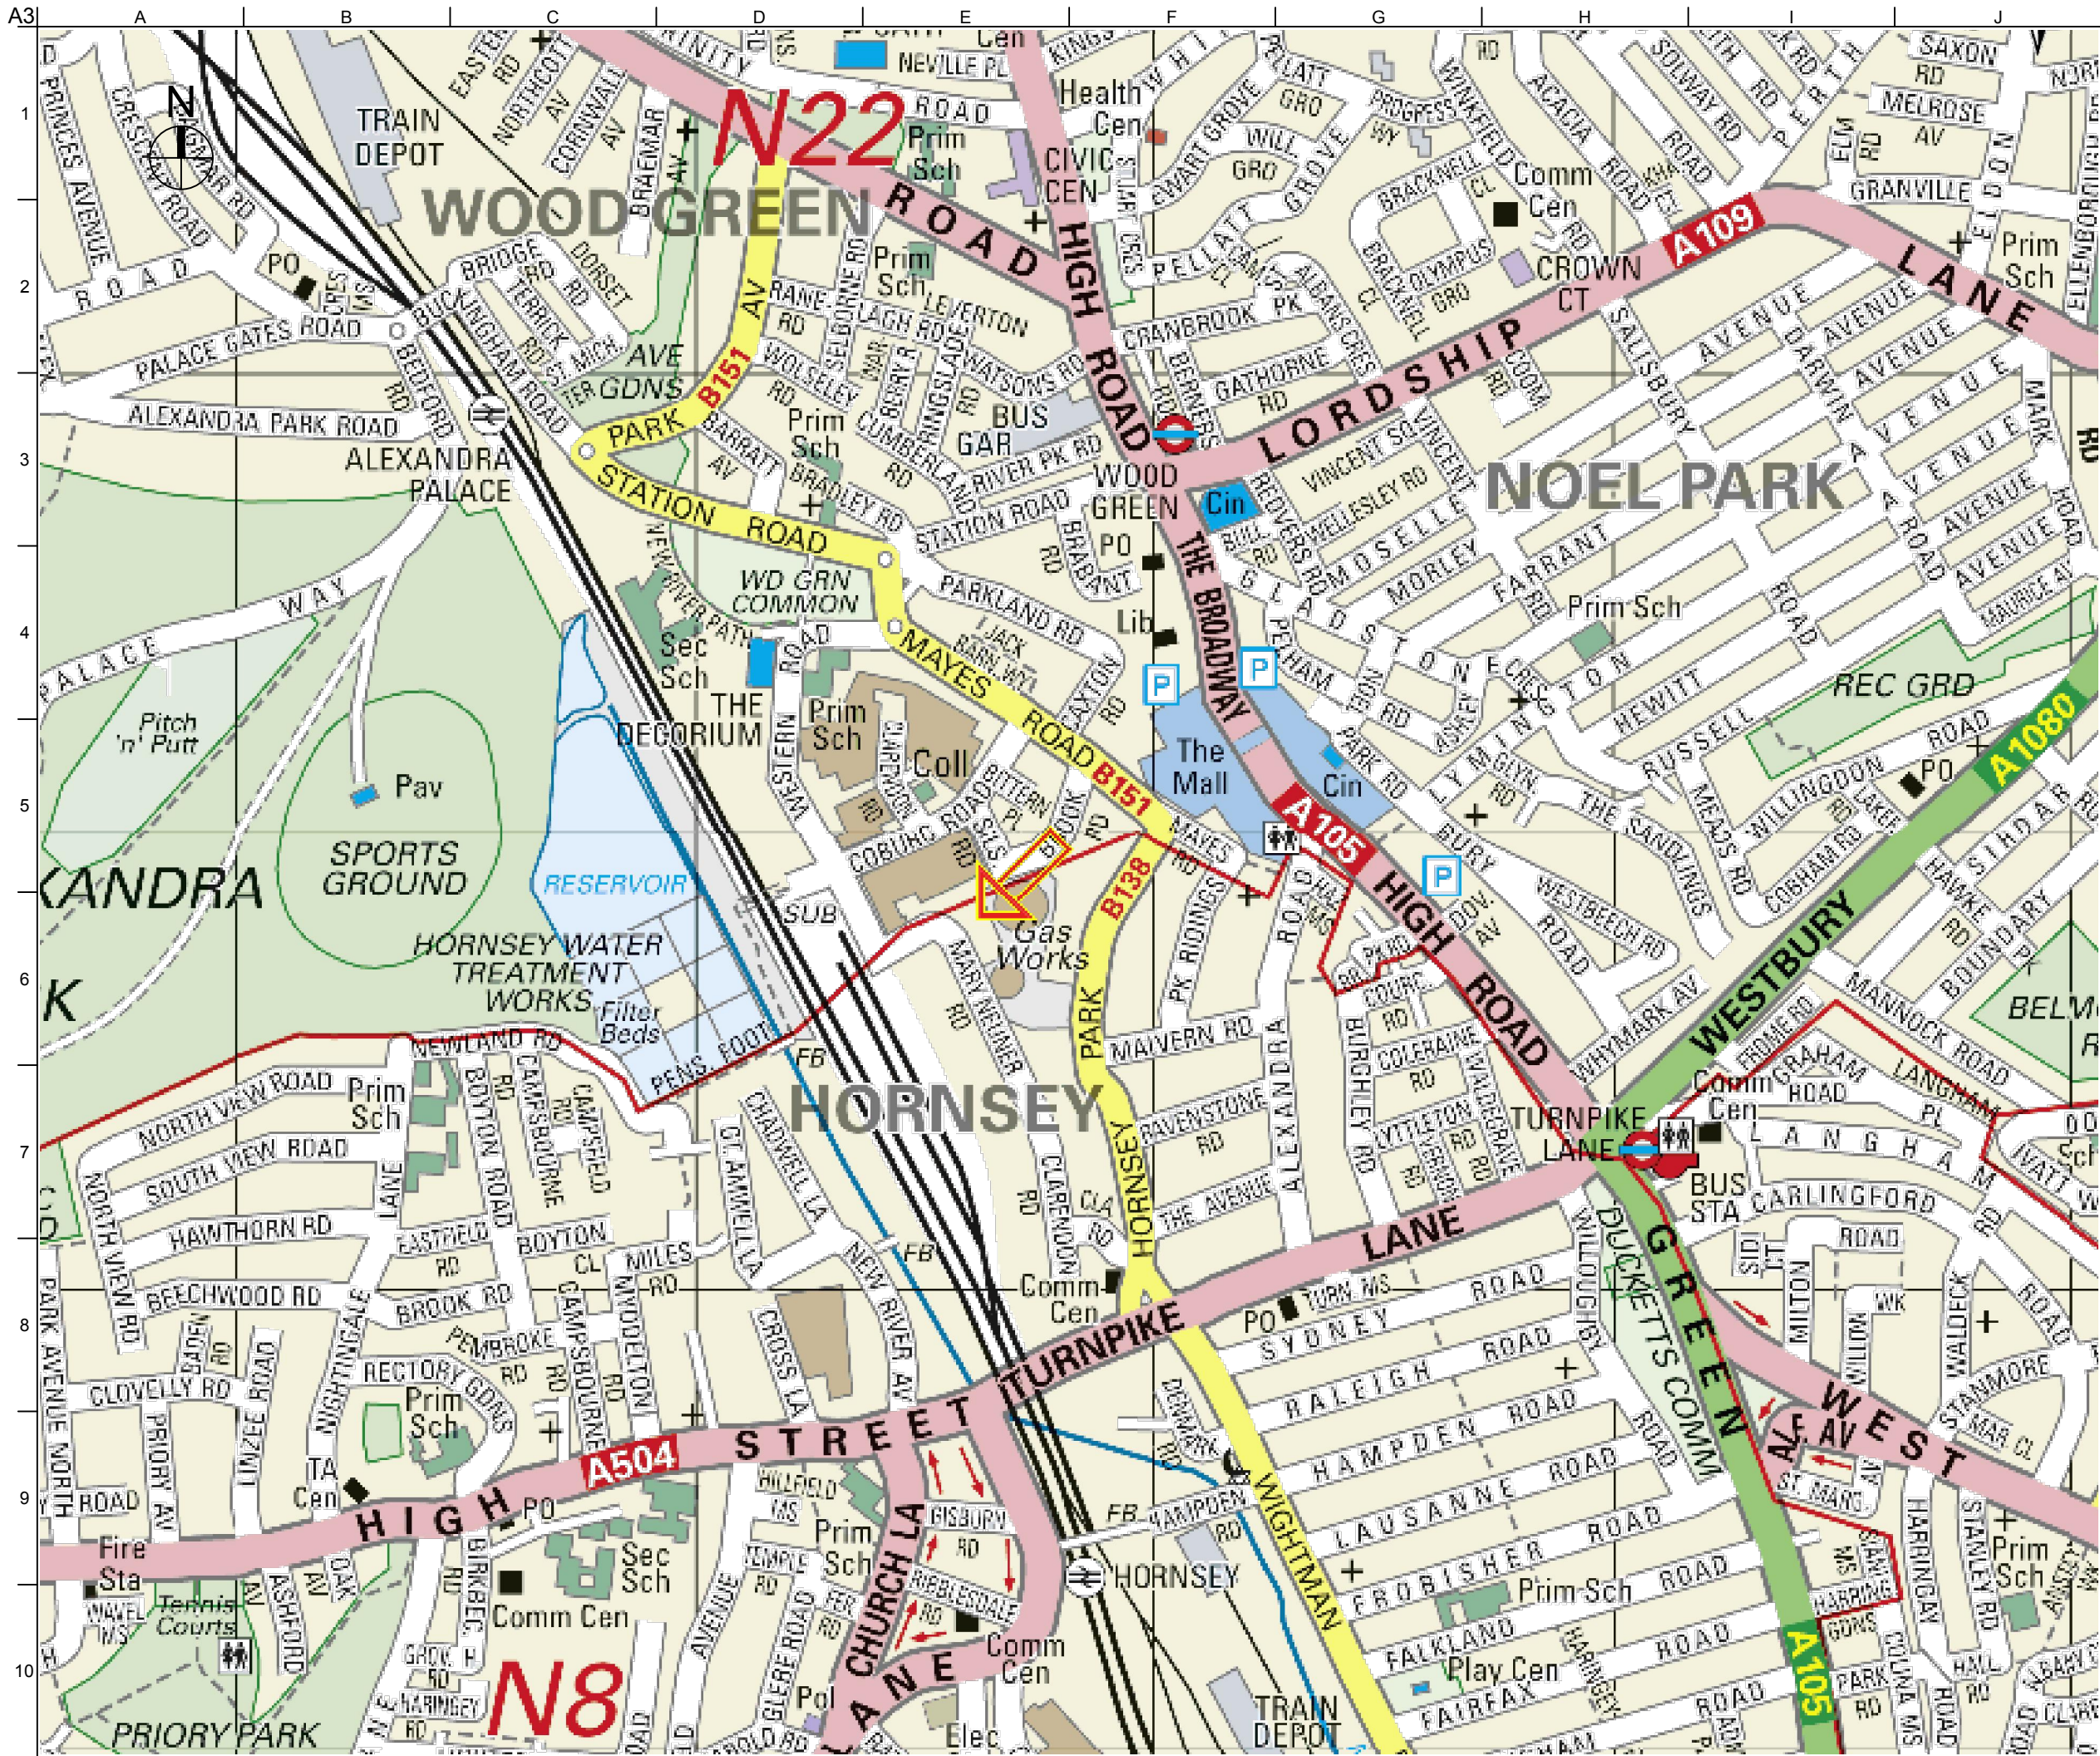

- NOTES:
1. This drawing is to be read in conjunction with all relevant engineer's drawings, architect's drawings and specifications.
 2. For setting out information, refer to the relevant architect's drawing.
 3. All elevations and levels are in metres and are related to Ordnance Datum (O.D.). All dimensions are in metres unless noted otherwise.
 4. Drawings should not be scaled either by hand or from the computer digital data, only figured dimensions are to be used.

KEY

← Site location


P01	10.07.2019	MZ	10.07.2019	MP
FIRST FOR REVIEW				
Rev	Date	By	Chkd	Appd

keltbray Remediation

St. Andrew's House
Portsmouth Road
Esher KT10 9TA
T: +44 (0)20 7643 1000 F: +44 (0)20 7643 1001 E: enquiries@keltbray.com
www.keltbray.com
Client

St William
Designed for life

Project Title
CLARENDON GASWORKS PHASE 3

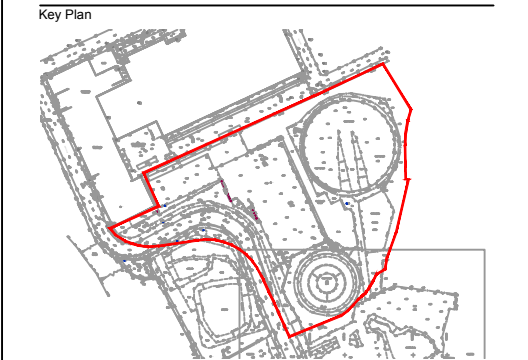

Drawing Title
SITE LOCATION PLAN

Scale at A3	NTS
Role	X - SUBCONTRACTOR
Suitability	D2 - FOR TENDER
Keltbray Remediation Job No	Rev
T6445	P01
Name	CG3-KRE-X-000-XX-M2-CE-0011
Phase - Originator - Role - Zone - Level - Type - Element - Number	