


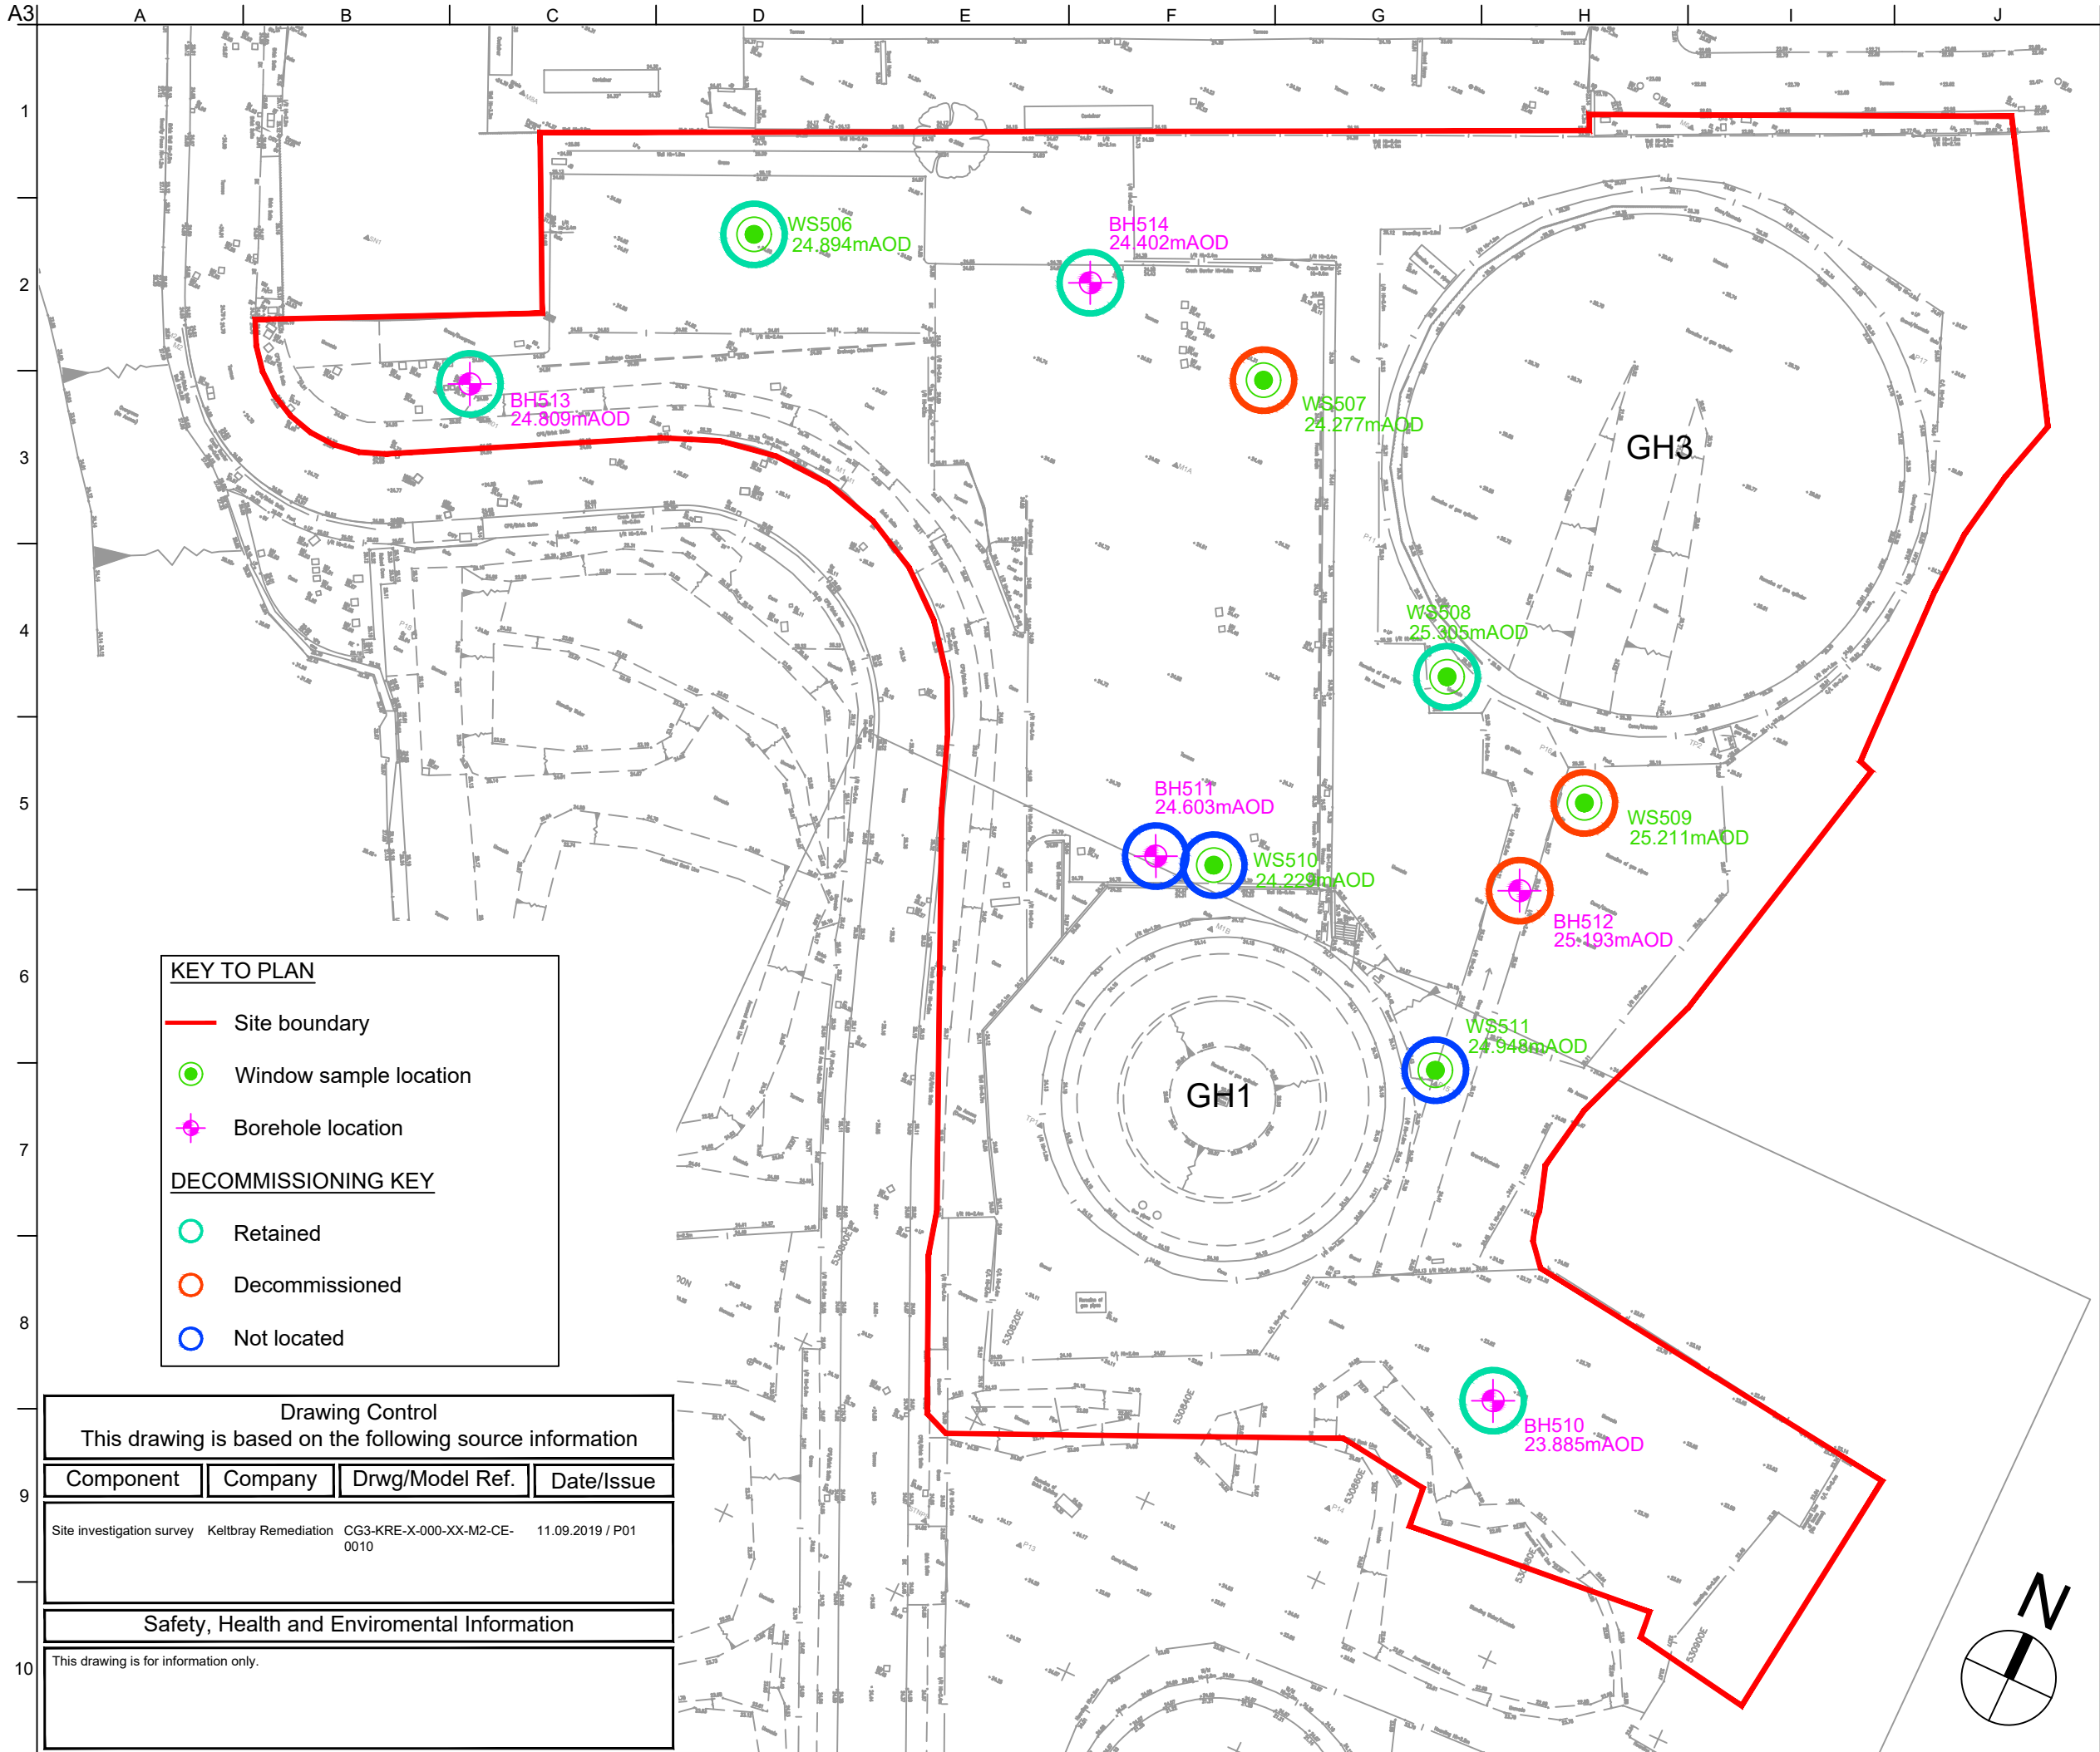

- NOTES:
1. This drawing is to be read in conjunction with all relevant engineer's drawings, architect's drawings and specifications.
 2. For setting out information, refer to the relevant architect's drawing.
 3. All elevations and levels are in metres and are related to Ordnance Datum (O.D.).
 4. All dimensions are in metres unless noted otherwise.
 5. Drawings should not be scaled either by hand or from the computer digital data, only figured dimensions are to be used.
 6. The contractor shall be responsible for the design, build and temporary works. They shall provide all temporary works during construction.
 7. Specific temporary works constraints arising from the permanent works design, if and where applicable, are noted on the Keltbray Remediation drawings to which they relate.
 8. Any discrepancies in the information provided should be immediately reported to the Engineer prior to the commencement of work.

P01	13.11.2020	MP	13.11.2020	JH
FIRST FOR REVIEW				
Rev	Date	By	Chkd	Appd


St. Andrew's House
Portsmouth Road
Esher KT10 9TA
T: +44 (0)20 7643 1000 F: +44 (0)20 7643 1001 E: enquiries@keltbray.com
www.keltbray.com

Client

Designed for life

Project Title

CLARENDON ROAD GAS WORKS
PHASE 3

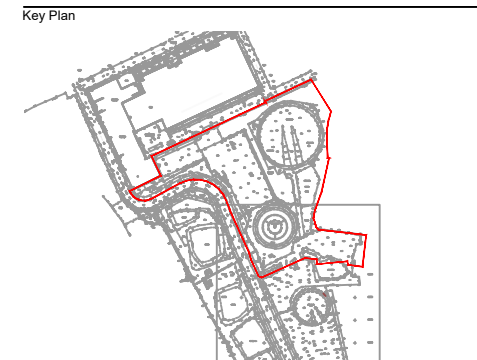

Drawing Title

BOREHOLE DECOMMISSIONING PLAN

Scale at A3	NTS
Role	X - SUBCONTRACTOR
Suitability	S2 - FOR INFORMATION
Keltbray Remediation Job No	Rev
6075	P01
Name	CR3-KRE-X-000-XX-M2-CE-1027
Phase - Originator - Role - Zone - Level - Type - Element - Number	