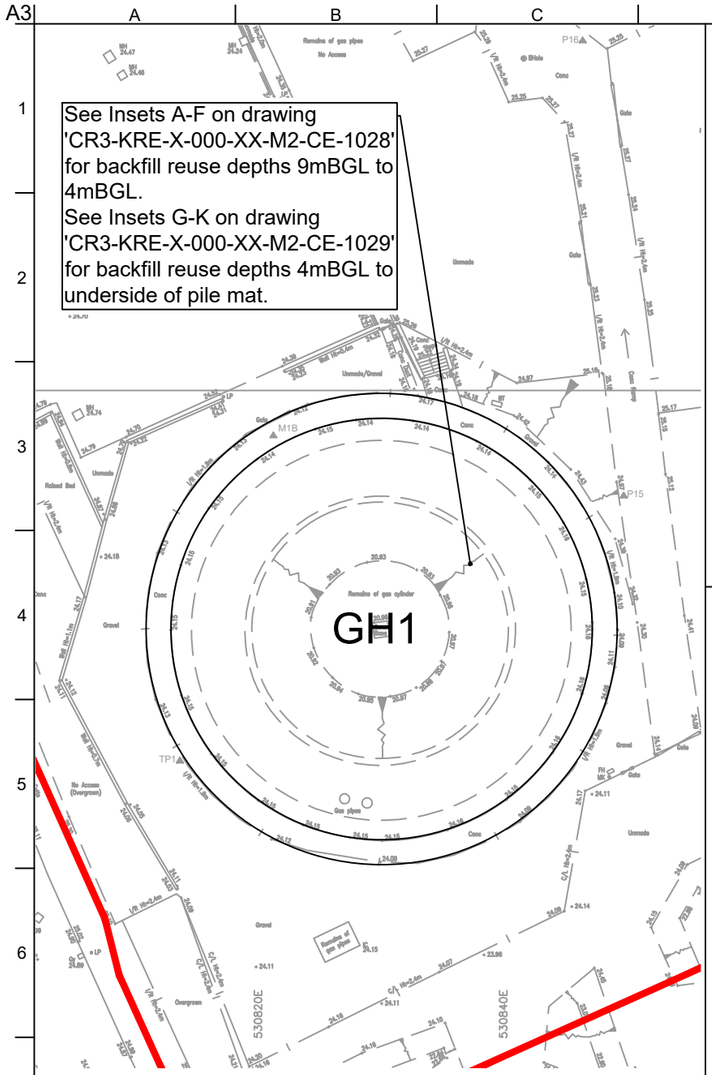
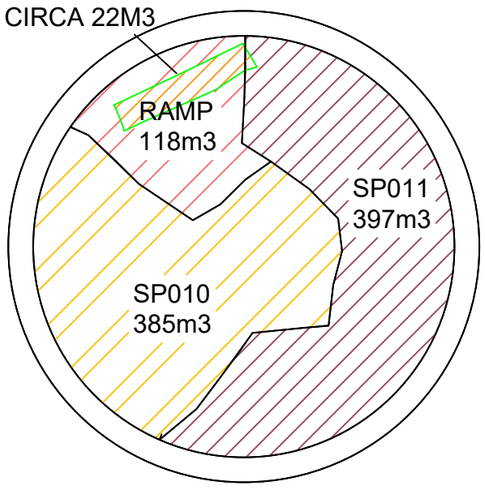
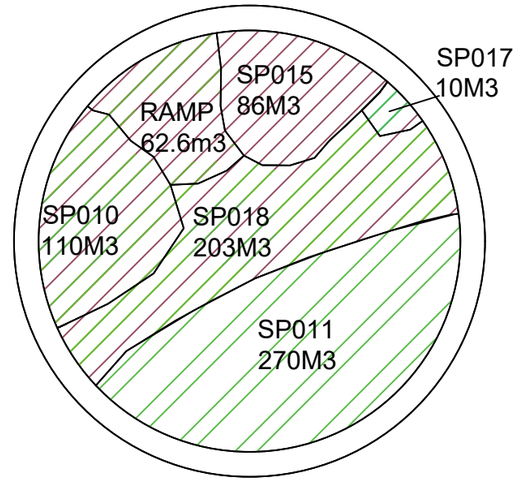




PLAN VIEW: GH1 Original Topo graphical Survey
Scale 1:500@A3





INSET 'G': GH1 Backfill Reuse 4-3mBGL
Scale 1:500@A3



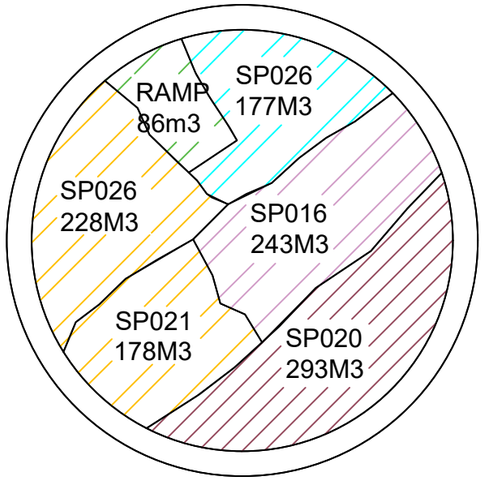

INSET 'H': GH1 Backfill Reuse 3-2.2mBGL
Scale 1:500@A3



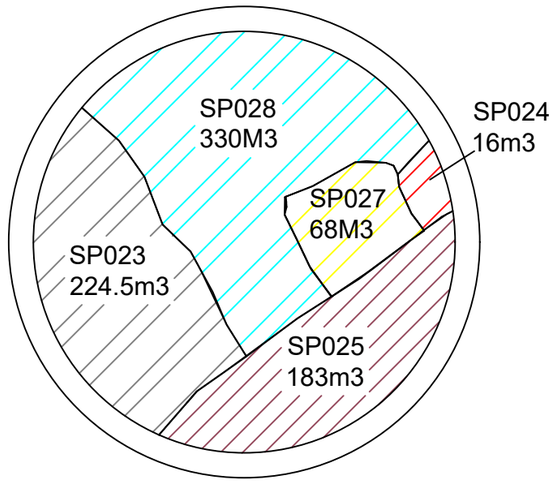
INSET 'I': GH1 Backfill Reuse 2.2-0.9mBGL
Scale 1:500@A3



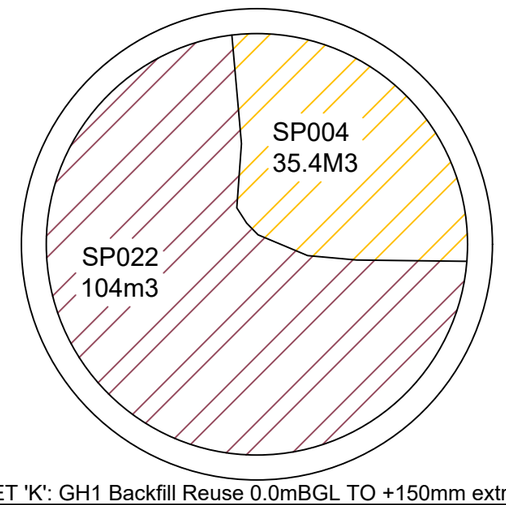
INSET 'J': GH1 Backfill Reuse 0.9-0.0mBGL
Scale 1:500@A3




INSET 'K': GH1 Backfill Reuse 0.0mBGL TO +150mm extra to underside of Pile Mat (24.250mAOD)
Scale 1:500@A3

KEY TO PLAN

Site boundary

| Drawing Control<br>This drawing is based on the following source information | | | |
|---|---|---|---|
| Component | Company | Drwg/Model Ref. | Date/Issue |
| GH1 Backfill Levels | Keltbray Remediation | KBY-6075-DRAW-011 | 24.09.2020 / C01 |

| Safety, Health and Enviromental Information |
|---|
| This drawing is for information only. |

NOTES:

1. This drawing is to be read in conjunction with all relevant engineer's drawings, architect's drawings and specifications.
2. For setting out information, refer to the relevant architect's drawing.

All elevations and levels are in metres and are related to Ordnance Datum (O.D.).

3. All dimensions are in metres unless noted otherwise.
4. Drawings should not be scaled either by hand or from the computer digital data, only figured dimensions are to be used.
5. The contractor shall be responsible for the design, build and temporary works. They shall provide all temporary works during construction.
6. Specific temporary works constraints arising from the permanent works design, if and where applicable, are noted on the Keltbray Remediation drawings to which they relate.
7. Any discrepancies in the information provided should be immediately reported to the Engineer prior to the commencement of work.


| Rev | Date | By | Chkd | Appd |
|---|---|---|---|---|
| P01 | 13.11.2020 | MP | 13.11.2020 | JH |
| FIRST FOR REVIEW | | | | |


Keltbray Remediation
St. Andrew's House
Portsmouth Road
Esher KT10 9TA
**T:** +44 (0)20 7643 1000 **F:** +44 (0)20 7643 1001 **E:** enquiries@keltbray.com
www.keltbray.com


Client: St William – Designed for life

Project Title
CLARENDON ROAD GAS WORKS
PHASE 3

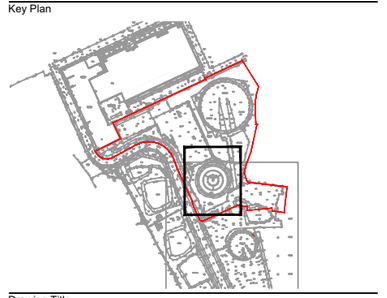Key Plan



Drawing Title
GH1 BACKFILL REUSE LOCATIONS
SHEET 2 OF 2

Scale at A3: NTS

Role: X - SUBCONTRACTOR

Suitability: S2 - FOR INFORMATION

Keltbray Remediation Job No: 6075

Rev: P01

Name: CR3-KRE-X-000-XX-M2-CE-1029

Phase - Originator - Role - Zone - Level - Type - Element - Number


Do not scale

© Keltbray Group