


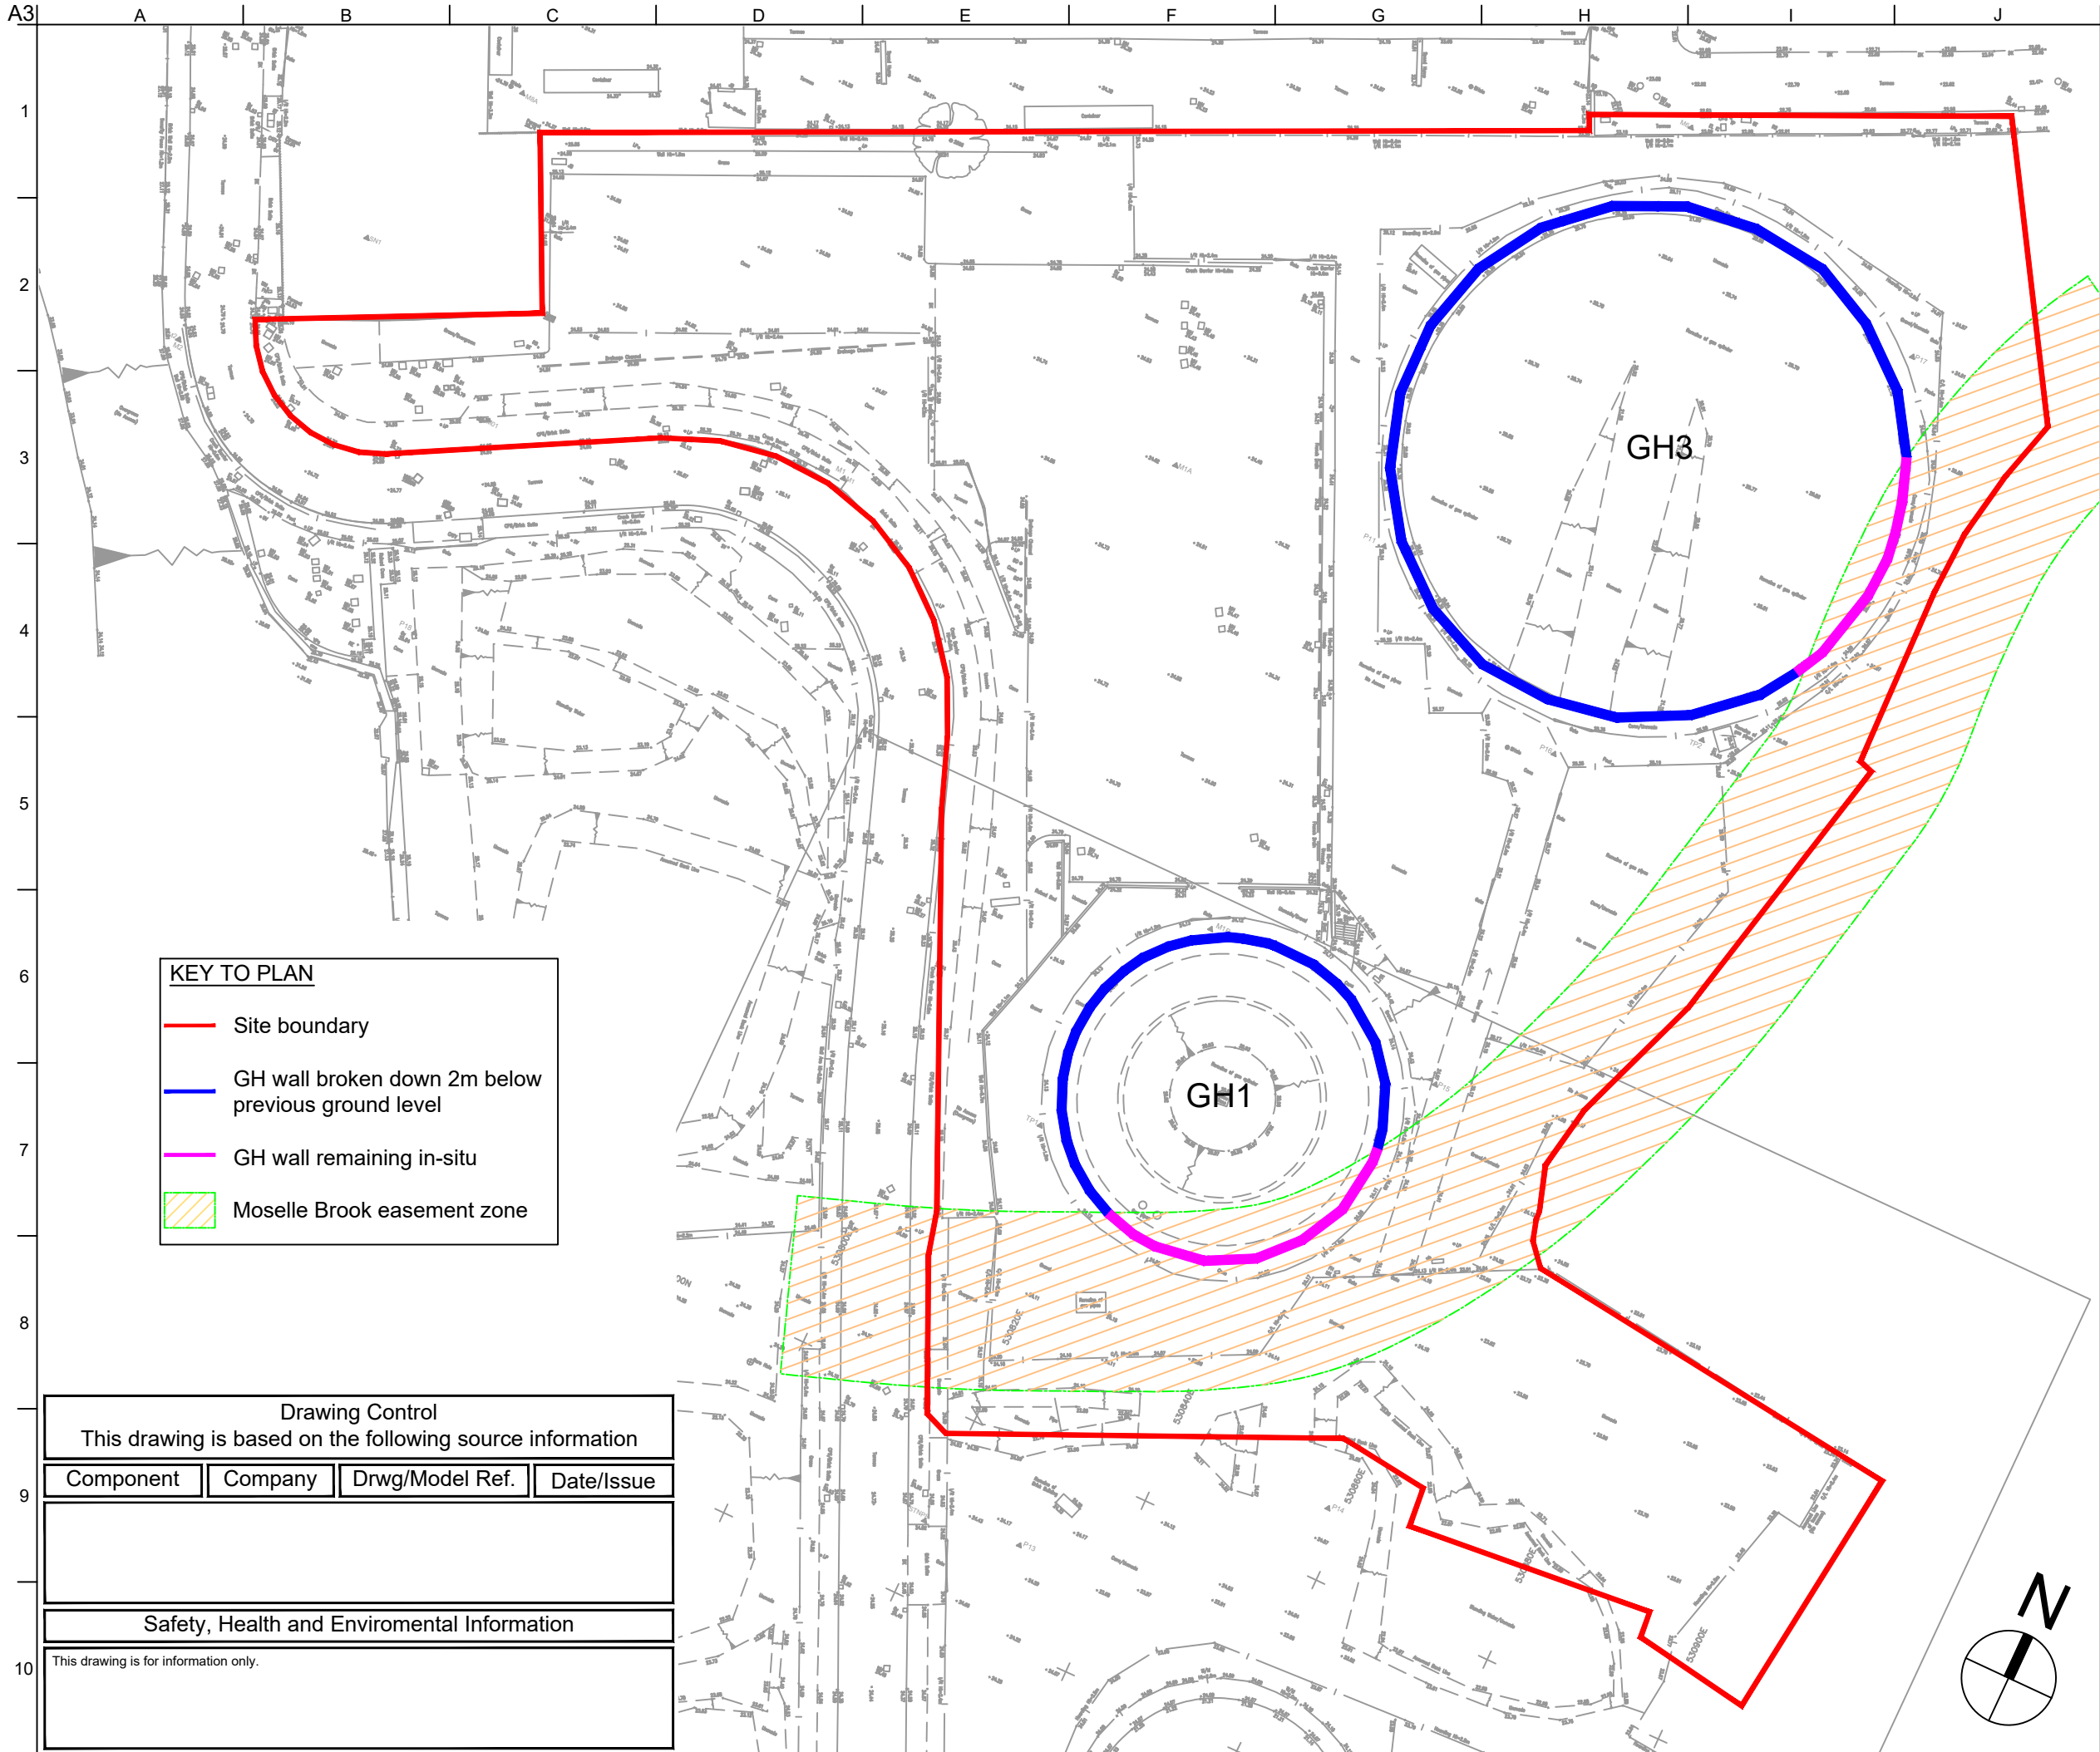

KEY TO PLAN

Site boundary

GH wall broken down 2m below previous ground level

GH wall remaining in-situ

Moselle Brook easement zone

Drawing Control

This drawing is based on the following source information

Component	Company	Drwg/Model Ref.	Date/Issue

Safety, Health and Enviromental Information

This drawing is for information only.

- NOTES:
- This drawing is to be read in conjunction with all relevant engineer's drawings, architect's drawings and specifications.
 - For setting out information, refer to the relevant architect's drawing.
 - All elevations and levels are in metres and are related to Ordnance Datum (O.D.).
 - All dimensions are in metres unless noted otherwise.
 - Drawings should not be scaled either by hand or from the computer digital data, only figured dimensions are to be used.
 - The contractor shall be responsible for the design, build and temporary works. They shall provide all temporary works during construction.
 - Specific temporary works constraints arising from the permanent works design, if and where applicable, are noted on the Keltbray Remediation drawings to which they relate.
 - Any discrepancies in the information provided should be immediately reported to the Engineer prior to the commencement of work.

P01	11.01.2021	MP	11.01.2021	JH
-----	------------	----	------------	----

FIRST FOR REVIEW

Rev	Date	By	Chkd	Appd
-----	------	----	------	------



St. Andrew's House
Portsmouth Road
Esher KT10 9TA
T: +44 (0)20 7643 1000 F: +44 (0)20 7643 1001 E: enquiries@keltbray.com
www.keltbray.com

Client

St William
Designed for life

Project Title
CLARENDON ROAD GAS WORKS
PHASE 3

Key Plan



Drawing Title
FINAL OBSTRUCTION PLAN

Scale at A3
NTS

Role
X - SUBCONTRACTOR

Suitability
S2 - FOR INFORMATION

Keltbray Remediation Job No	Rev
6075	P01

Name
CR3-KRE-X-000-XX-M2-CE-1033
Phase - Originator - Role - Zone - Level - Type - Element - Number