


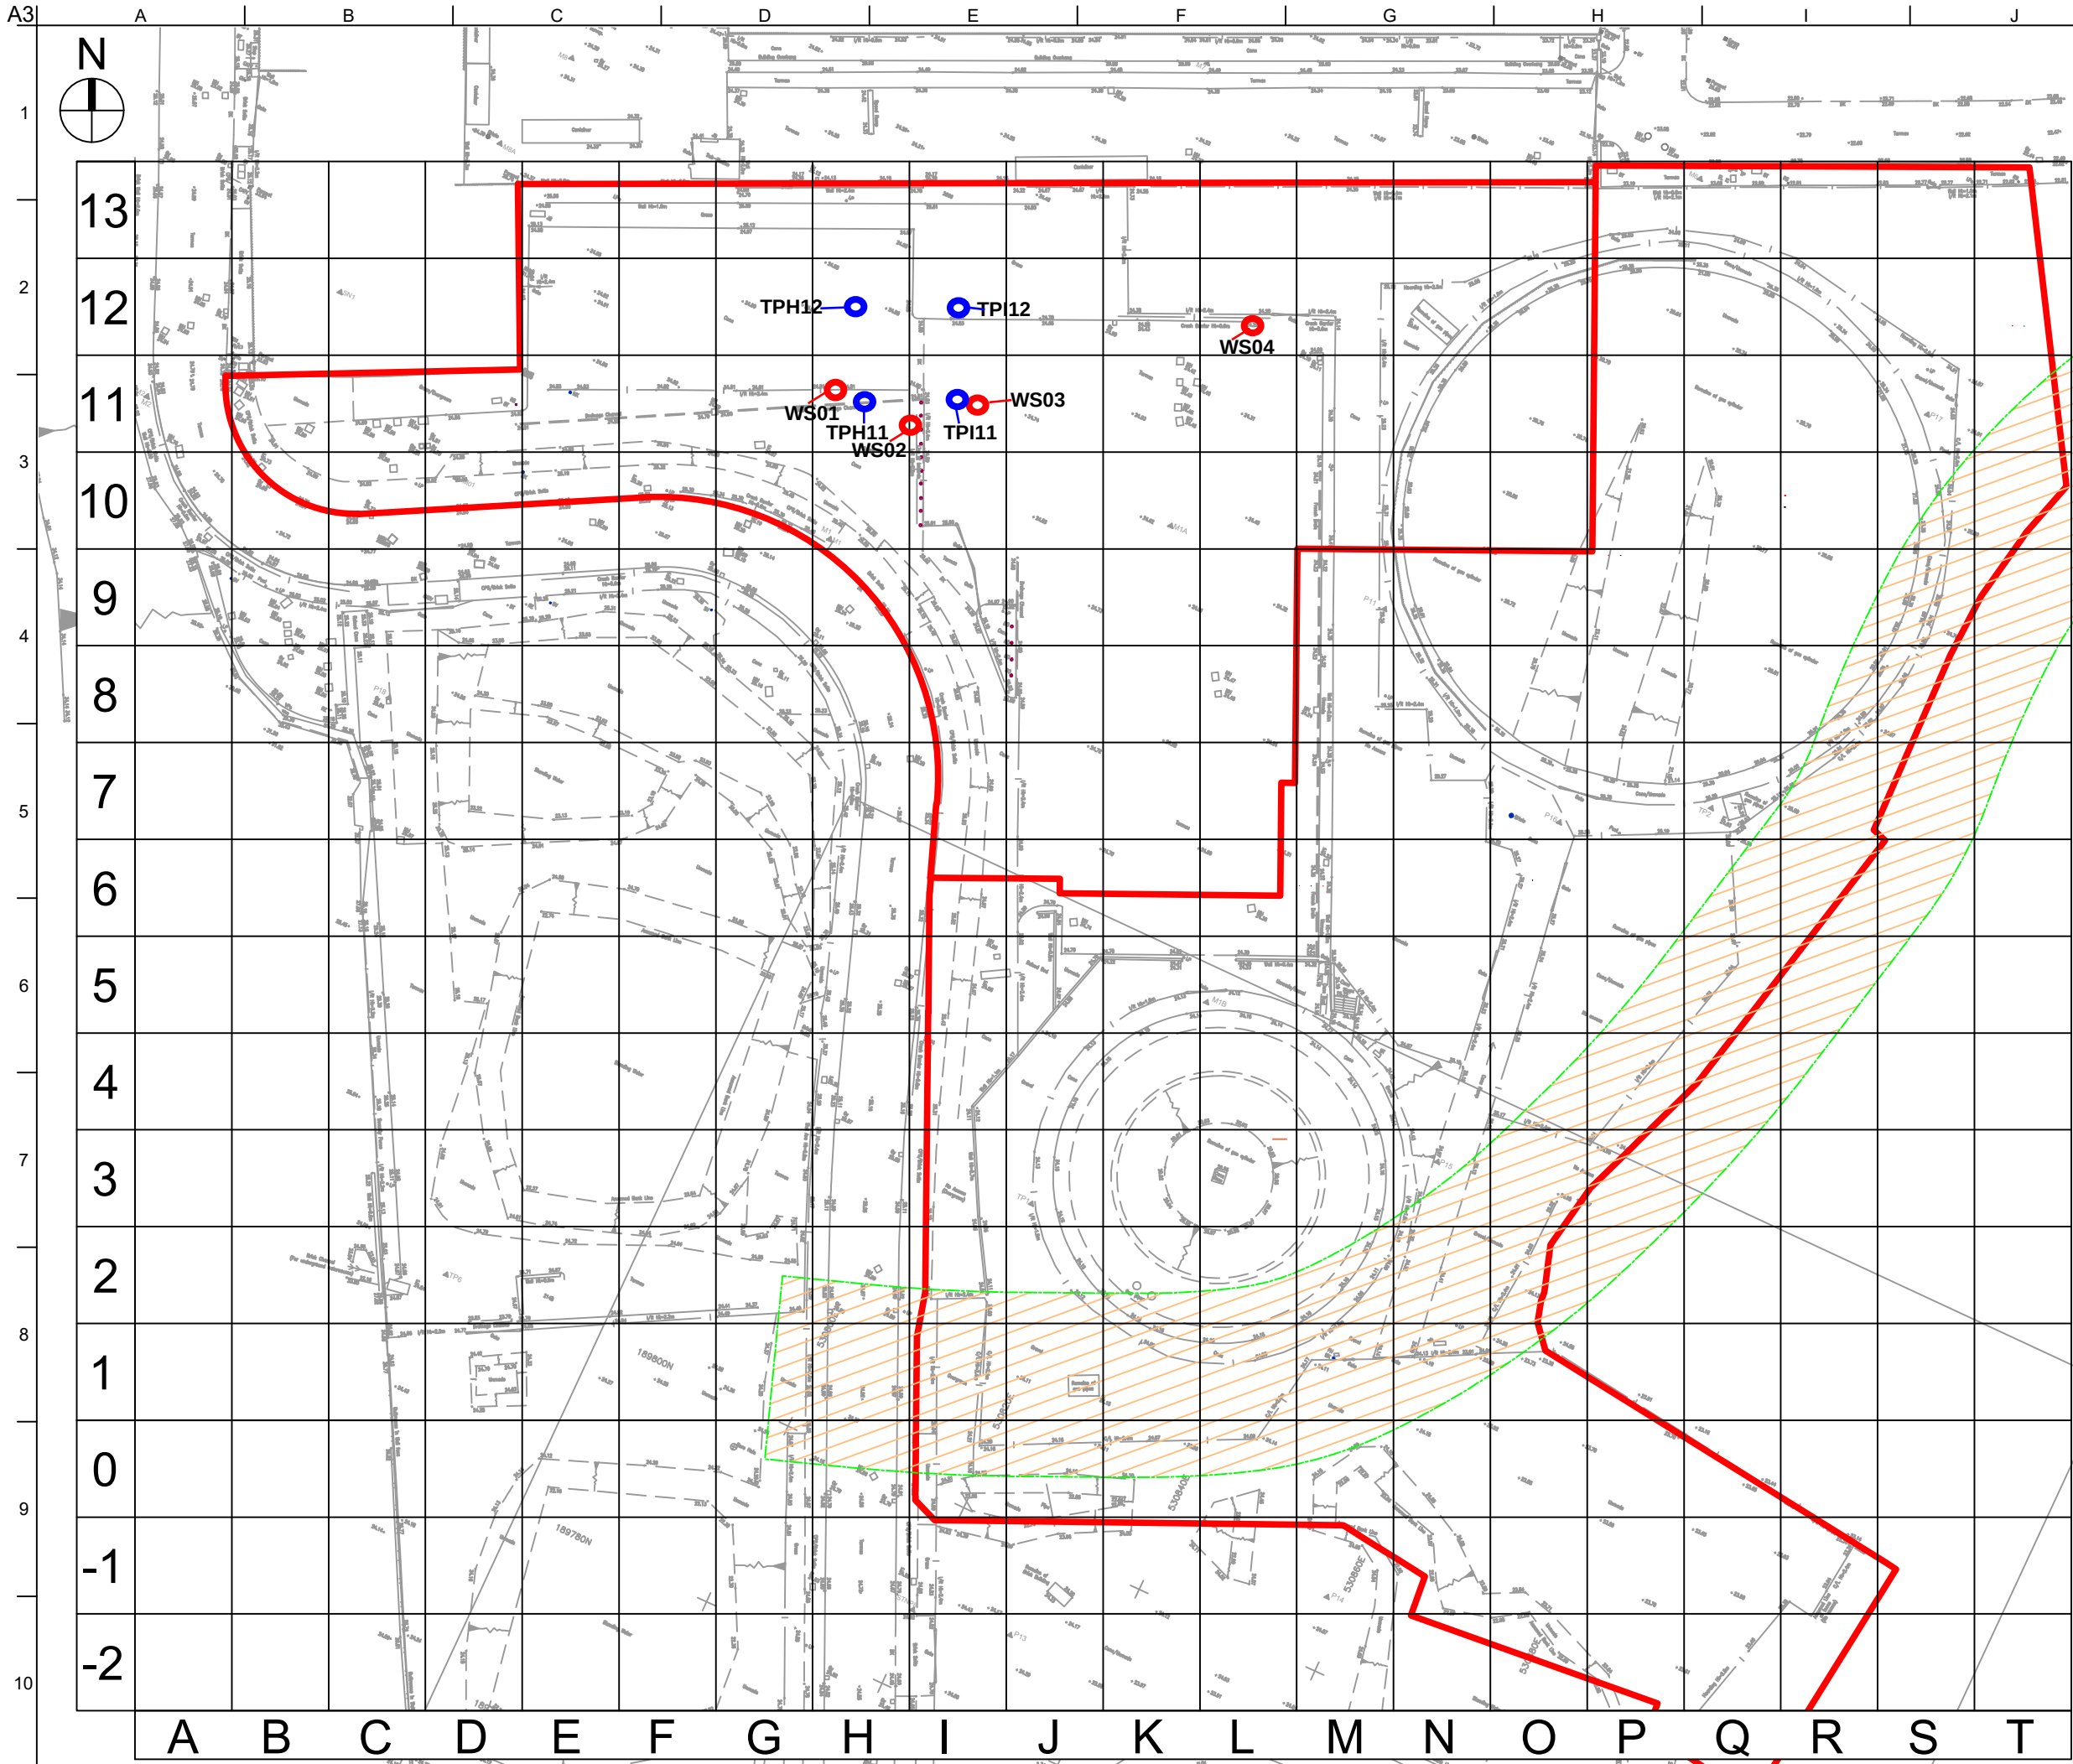

- NOTES:
1. This drawing is to be read in conjunction with all relevant engineer's drawings, architect's drawings and specifications.
 2. For setting out information, refer to the relevant architect's drawing.
 3. All elevations and levels are in metres and are related to Ordnance Datum (O.D.).
 4. All dimensions are in metres unless noted otherwise.
 5. Drawings should not be scaled either by hand or from the computer digital data, only figured dimensions are to be used.
 6. The contractor shall be responsible for the design, build and temporary works. They shall provide all temporary works during construction.
 7. Specific temporary works constraints arising from the permanent works design, if and where applicable, are noted on the Keltbray Remediation drawings to which they relate.
 8. Any discrepancies in the information provided should be immediately reported to the Engineer prior to the commencement of work.

- Window Sample Location
- Trial Pit Location

P02	08/06/2020	DY	08/06/2020	EL
REVISED DATES				
P01	28/04/2020	DY	28/04/2020	EL
FIRST ISSUE				
Rev	Date	By	Chkd	Appd

keltbray Remediation


St. Andrew's House
Portsmouth Road
Esher KT10 9TA
T: +44 (0)20 7643 1000 F: +44 (0)20 7643 1001 E: enquiries@keltbray.com
www.keltbray.com

Client

St William
Designed for life

Project Title

CLARENDON ROAD GASWORKS
PHASE 3

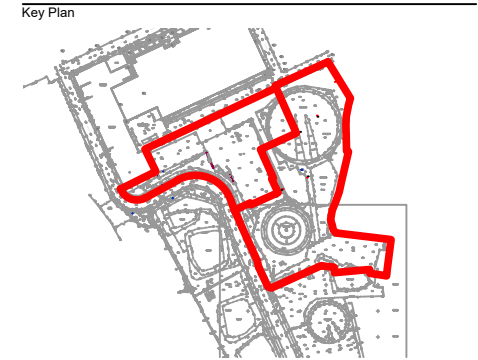

Drawing Title

TP and WS Location Plan

Scale at A3		NOT TO SCALE
Role		
X - SUBCONTRACTOR		
Suitability		
S2 - FOR INFORMATION		
Keltbray Remediation Job No	Rev	
RE6075	P02	
Keltbray Name		
CR3-KRE-X-000-XX-M2-CE-1016		
Phase - Originator - Role - Zone - Level - Type - Element - Number		
St. William Name		
N/A		